THIS DRAWING IS A CONTROLLED DOCUMENT.

REVISIONS


P	LTR	DESCRIPTION	DATE	DWN	APVD
	E	Contact pin material change from CuSn to CuZn	21SEP2017	KJK	PS

POS. PER ROW	L +0.4 −0.7	PART NUMBER
–	–	–
2	5.08	–2
3	7.62	–3
4	10.16	–4
5	12.70	829759–5
6	15.24	–6
7	17.78	–7
8	20.32	–8
9	22.86	–9
10	25.40	1–829759–0
11	27.94	1– –1
12	30.48	1– –2
13	33.02	1– –3
14	35.56	1– –4
15	38.10	~~1– –5~~ ⚠2
16	40.64	1– –6
17	43.18	1– –7
18	45.72	1– –8
19	48.26	1– –9
20	50.80	~~2– –0~~ ⚠2
21	53.34	2– –1
22	55.88	2– –2
23	58.42	2– –3
24	60.96	2– –4
25	63.50	2– –5
26	66.04	2– –6
27	68.58	2– –7
28	71.12	2– –8
29	73.66	2– –9
30	76.20	~~3–829759–0~~ ⚠2
31	78.74	3– –1
32	81.28	~~3– –2~~ ⚠2
33	83.82	3– –3
34	86.36	3– –4
35	88.90	3– –5
36	91.44	~~3– –6~~ ⚠2
37	93.98	3– –7
38	96.52	3– –8
39	99.06	3– –9
40	101.60	4– –0
41	104.14	4– –1
42	106.68	4– –2
43	109.22	4– –3
44	111.76	4– –4
45	114.30	4– –5
46	116.84	4– –6
47	119.38	4– –7
48	121.92	4– –8
49	124.46	4– –9
50	127.00	~~5–829759–0~~ ⚠2

NOTES:

⚠1 MIN 3.0µm TIN OVER 1.27µm NICKEL

⚠2 OBSOLETE PARTS: OBSOLETE CIS STREAMLINING PER D.RENAUD/D.SINISI

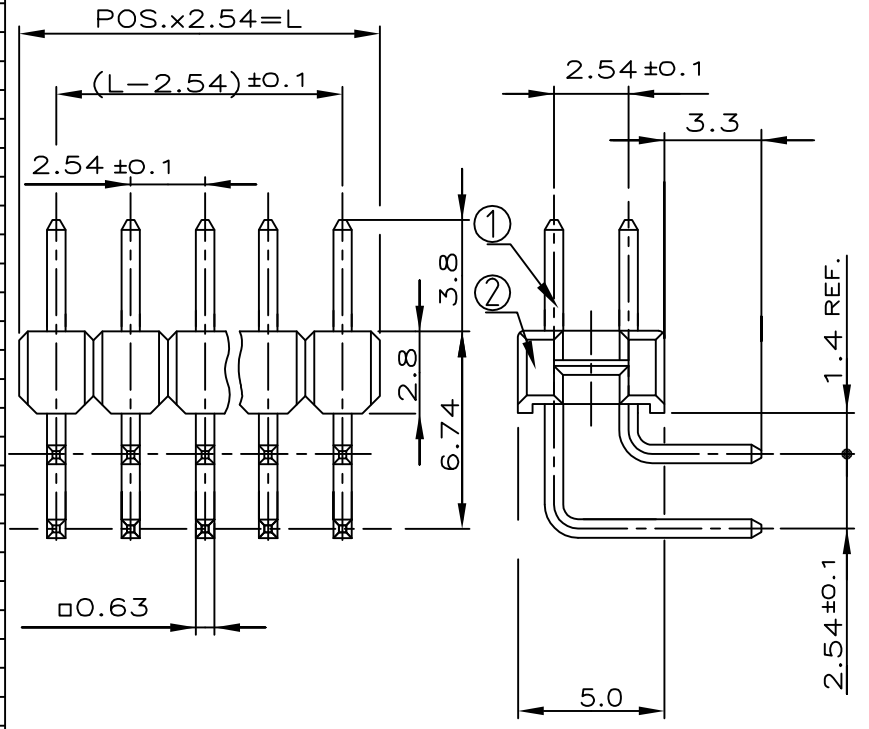

ITEM NUM	DESCRIPTION	MATERIAL	COLOR/FINISH
1	CONTACT PIN	CuZn	⚠1
2	PIN HOUSING	PBT	GREEN

THIS DRAWING IS UNPUBLISHED. RELEASED FOR PUBLICATION –,–.
© COPYRIGHT – By –
ALL RIGHTS RESERVED.

DIMENSIONS: mm

TOLERANCES UNLESS OTHERWISE SPECIFIED: ±0.2mm

0 PLC	± –
1 PLC	± –
2 PLC	± –
3 PLC	± –
4 PLC	± –
ANGLES	± –

DWN A.HO 14.05.91
CHK M.SCHAARSCHMIDT 14.05.91
APVD –
PRODUCT SPEC 108–18012
APPLICATION SPEC –
WEIGHT

MATERIAL SEE TABLE
FINISH SEE NOTE 1

TE Connectivity

NAME AMPMODU II PIN HEADER 90 DEG, DUAL ROW –

SIZE	CAGE CODE	DRAWING NO	RESTRICTED TO
A4	00779	C–829759	–

CUSTOMER DRAWING

SCALE 4:1 SHEET 1 OF 1 REV E

1469–35 (1/15)