

© 2021 TE Connectivity. All Rights Reserved.


REVISIONS					
P	LTR	DESCRIPTION	DATE	DWN	APVD
	T	REDRAWN. PLASTIC SUPPLIER CHANGED	28MAY2021	SB	KJK

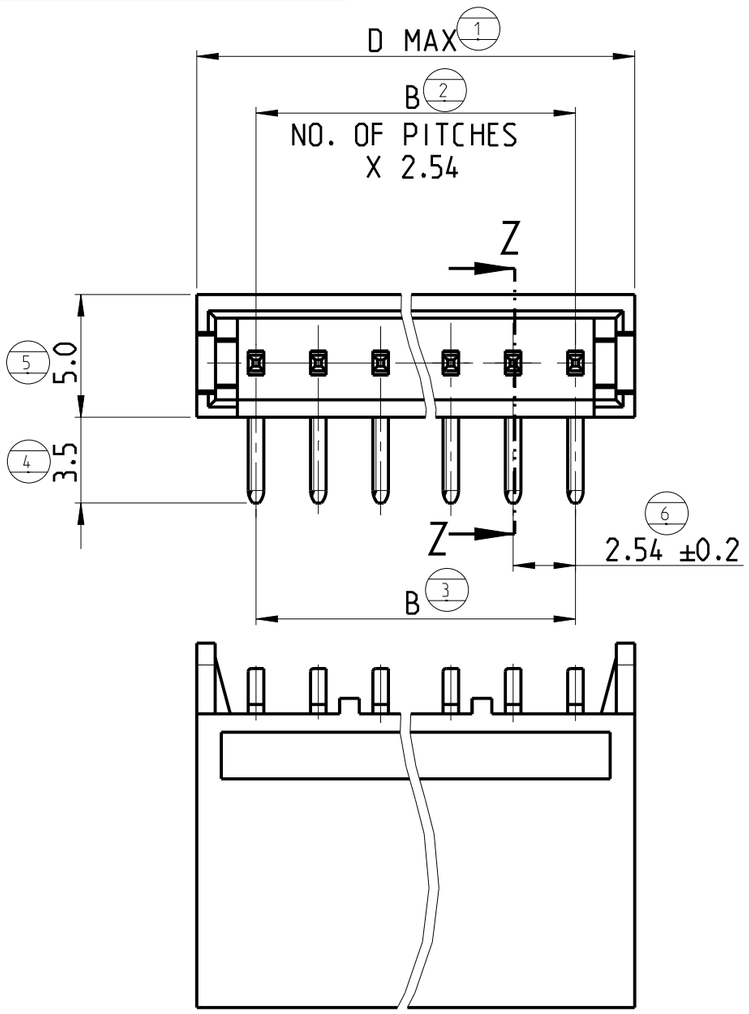

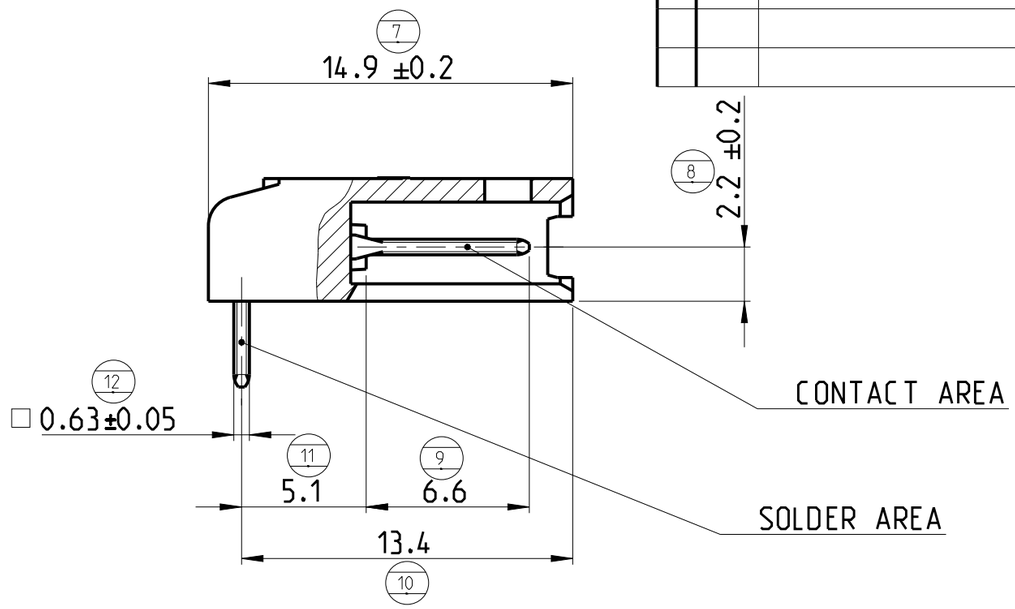

PARTIAL SEC. Z-Z

3:1

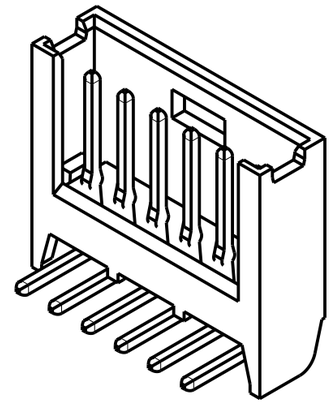

NOTES:

1. FINISH: 3-5 µm TIN OVER MIN 1.27 µm NICKEL
2. FINISH: DUPLEX PLATED MIN 0.38 µm GOLD IN CONTACT AREA AND 2.5 µm TIN IN SOLDER AREA. OVER MIN 1.27 µm NICKEL.
3. FINISH: DUPLEX PLATED MIN 0.76 µm GOLD IN CONTACT AREA AND 2.5 µm TIN IN SOLDER AREA. OVER MIN 1.27 µm NICKEL.
4. MATERIALS:
   -HOUSINGS: FLAME RETARDANT THERMOPLASTIC. UL94V0. COLOR BLACK.
   -TIN AND GOLD PLATED CONTACTS: BRASS
5. OBSOLETE
6. RECOMMENDED PCB HOLES DIA: $1.1^{+0}_{-0.2}$: 0.75 MIN. ADMITTED FOR 2 POS. ONLY

D	B	3 PART NUMBER	2 PART NUMBER	1 PART NUMBER	NO. POS.
58.5	53.34	5 ~~280383-3~~	280383-2	280383-1	22
40.7	35.56	5 ~~280382-3~~	280382-2	280382-1	15
33.1	27.94	5 ~~280523-3~~	280523-2	280523-1	12
28.0	22.86	280381-3	280381-2	280381-1	10
25.4	20.32	5 ~~280511-3~~	5 ~~280511-2~~	280511-1	9
22.9	17.78	280380-3	280380-2	280380-1	8
17.8	12.70	280379-3	280379-2	280379-1	6
12.7	7.62	280378-3	280378-2	280378-1	4
7.7	2.54	280377-3	280377-2	280377-1	2

THIS DRAWING IS A CONTROLLED DOCUMENT.

DIMENSIONS: mm

TOLERANCES UNLESS OTHERWISE SPECIFIED: ±0.3
0 PLC ±-
1 PLC ±-
2 PLC ±-
3 PLC ±-
4 PLC ±-
ANGLES ±2°

MATERIAL 4

FINISH -

DWN G. CAMPIA 12FEB1990
CHK -
APVD -
PRODUCT SPEC 108-20025
APPLICATION SPEC -
WEIGHT -

TE Connectivity

NAME AMPMODU II SHROUDED HEADER
SINGLE ROW, RIGHT ANGLE POST
-

SIZE	CAGE CODE	DRAWING NO	RESTRICTED TO
A3	00779	C-280377	

CUSTOMER DRAWING

SCALE 4:1 SHEET 1 OF 1 REV T

Unikeyic Electronics

Global Electronic Components Distributor

Click to view pricing, inventory, delivery, and lifecycle information:

TE Connectivity:

1393431-1 2310537-1 CRGCQ2010J3K3 TE50BR39J 1-962915-1 141991-2 3631B101LL MPT100C18RF U5254-000005-030PA 1-794222-0 650075-000 175977-2 1903112-2 3-1393225-0 RH73H2A40MKTN ROX05SJ18R 2005330-1 SBCHE64R7K SMW73R0JT 2377783-2 CPF0402B37K4E1 SBCHE154R7K 2380312-2 3430B2F51RTDF 917696-1 936348-1 1743455-2 1969656-1 2-292161-3 2834055-1