


© 2023 TE Connectivity. All Rights Reserved.


REVISIONS
変更

P	LTR	DESCRIPTION	DATE	DWN	APVD
	C2	REVISED ECR-11-002353	08FEB2011	AY	HY
	C3	REVISED PER ECR-23-188923	25SEP2023	KW	RK

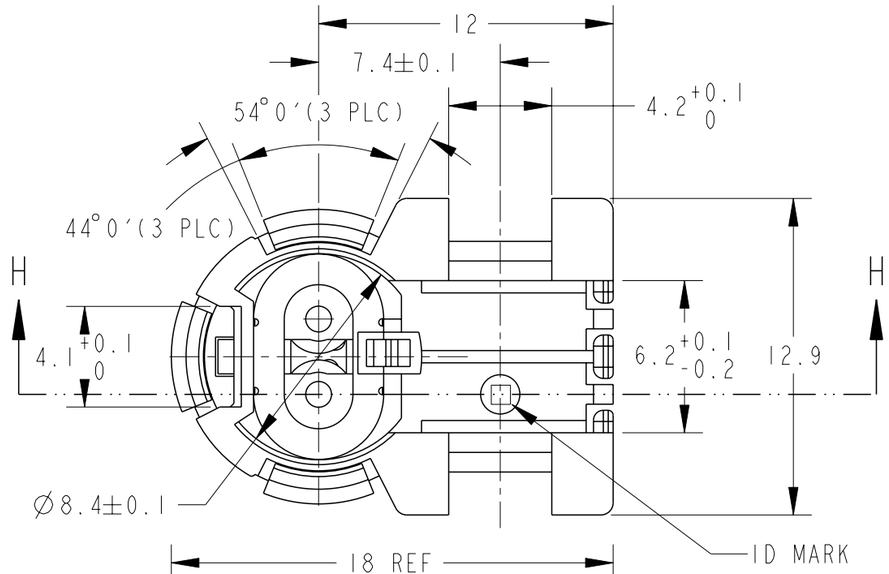

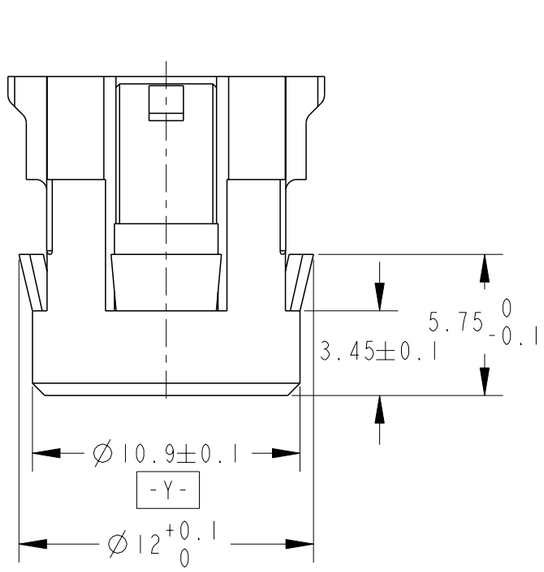


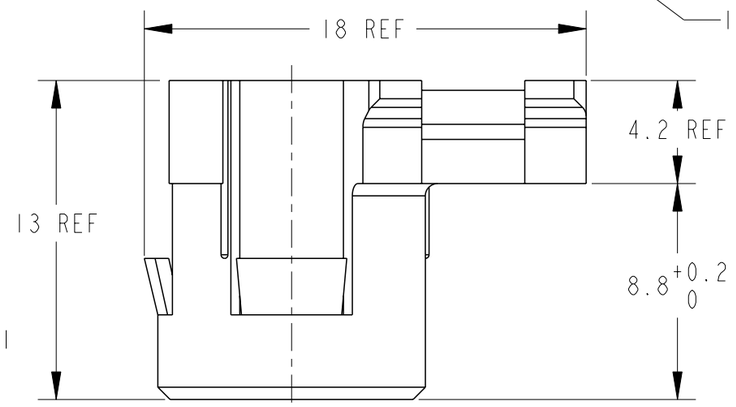


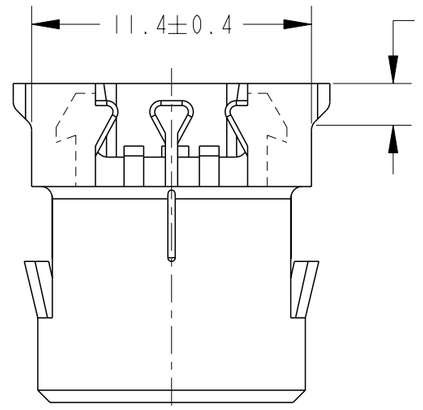

1. APPLIED PRODUCT PART NUMBERS
   CONTACT; 353376
   HOUSING-LID; 353745
   FERRITE; 353746
2. INSTRUCTION SHEET NUMBER;
   411-5813
3. DIMENSIONS TO BE MATED;
   SEE SHEET 2 OF 2

1. 適用製品型番
   コンタクト; 353376
   ハウジング(リッド); 353745
   フェライト; 353746
2. 取扱説明書番号;
   411-5813
3. 嵌合相手寸法: SHEET 2 OF 2 を参照

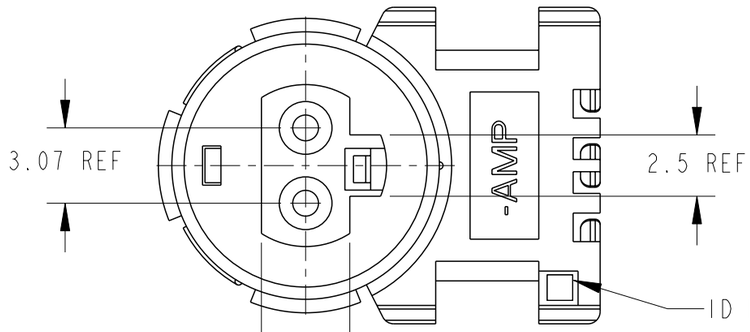

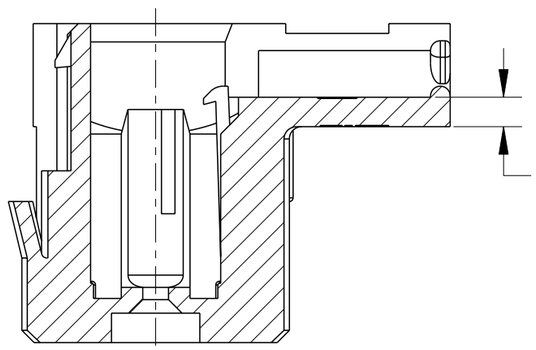

H-H

OBSOLETE	YELLOW	353744-7
	~~BLACK~~	~~353744-2~~
	COLOR	PART NUMBER

THIS DRAWING IS A CONTROLLED DOCUMENT.

DIMENSIONS: 単位: 粍 mm

TOLERANCES UNLESS OTHERWISE SPECIFIED:
一般公差 = ± 0.15
0 PLC ±-
1 PLC ±0.1
2 PLC ±0.01
3 PLC ±0.001
4 PLC ±0.0001
ANGLES ±1°00′

MATERIAL 材料: PBT -

FINISH 仕上: - // -

DWN H.YAMAGAMI 23APR1997
CHK N.YASUDA 24APR1997
APVD N.SAI 24APR1997
PRODUCT SPEC 製品規格: 108-5567
APPLICATION SPEC 取付適用規格: - //
WEIGHT: 0.95g

TE Connectivity

NAME 名称: FIX-IN SQUIB CONNECTOR (∅1mm SOCKET 2 POSITION) HOUSING-MAIN

SIZE	CAGE CODE	DRAWING NO 番号	RESTRICTED TO
A3	00779	C-353744	-


CUSTOMER DRAWING | SCALE 尺度 4:1 | SHEET 1 OF 2 | REV C3

printed on 6 Oct 2023 15:32 (India Standard Time) from TE501918

© 2023 TE Connectivity. All Rights Reserved.

REVISIONS
変更

P	LTR	DESCRIPTION	DATE	DWN	APVD
		SEE SHEET 1			

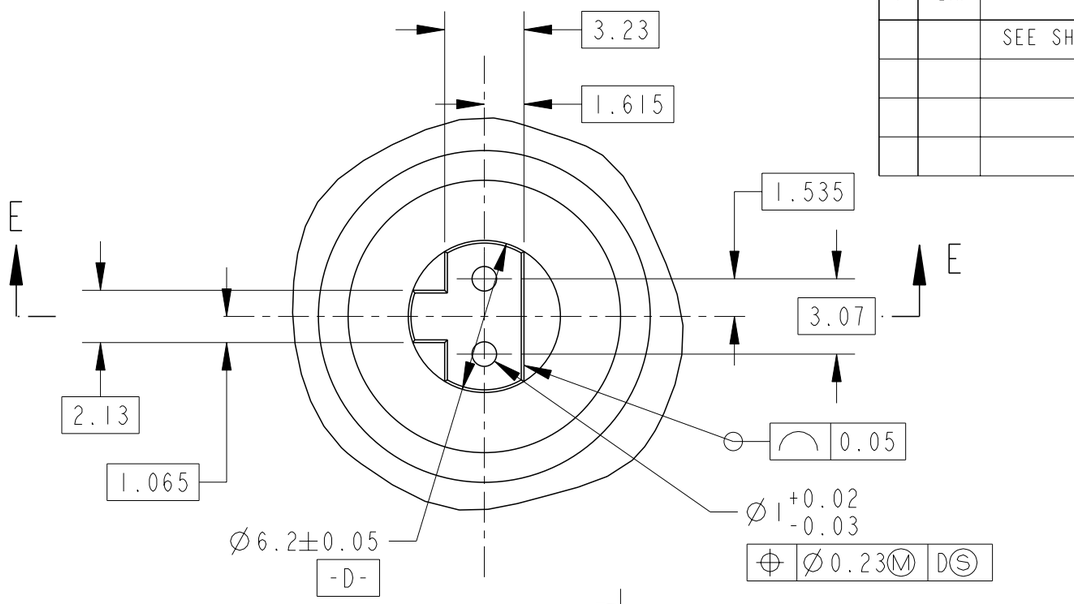

E-E

DIMENSIONS TO BE MATED
嵌合相手寸法

1. FINISH OF PIN CONTACTS MUST BE GOLD PLATED

1. ピンコタクトは、金めっき仕上げとする

THIS DRAWING IS A CONTROLLED DOCUMENT.

DIMENSIONS: 単位: 粍 mm

TOLERANCES UNLESS OTHERWISE SPECIFIED:

0 PLC	±-
1 PLC	±0.1
2 PLC	±0.01
3 PLC	±0.001
4 PLC	±0.0001
ANGLES	±1°00′

MATERIAL 材料 -

FINISH 仕上 -

DWN	T.KUSANO 15JUL1998
CHK	H.YAMAGAMI 15JUL1998
APVD	N.SAI 15JUL1998
PRODUCT SPEC 製品規格	-
APPLICATION SPEC 取付適用規格	-
WEIGHT	-

TE Connectivity

NAME 名称 FIX-IN SQUIB CONNECTOR (Ø1mm SOCKET 2 POSITION) HOUSING-MAIN

SIZE	CAGE CODE	DRAWING NO 番号	RESTRICTED TO
A3	00779	C-353744	-

CUSTOMER DRAWING

SCALE 尺度 4:1

SHEET 2 OF 2

REV C3

printed on 6 Oct 2023 15:32 (India Standard Time) from TE501918

Unikeyic Electronics

Global Electronic Components Distributor

Click to view pricing, inventory, delivery, and lifecycle information:

TE Connectivity:

2-292161-3 2005330-1 1393431-1 2377783-2 CPF0402B37K4E1 RH73H2A40MKTN 141991-2 1903112-2
3631B101LL 175977-2 1969656-1 2380312-2 650075-000 CRGCQ2010J3K3 SBCHE64R7K 1-794222-0
3-1393225-0 SBCHE154R7K SMW73R0JT 2310537-1 2834055-1 3430B2F51RTDF 936348-1 TE50BR39J
ROX05SJ18R 1-962915-1 1743455-2 917696-1 MPT100C18RF U5254-000005-030PA