

THIS DRAWING IS UNPUBLISHED. RELEASED FOR PUBLICATION AUG ,2006.
© COPYRIGHT – BY TYCO ELECTRONICS CORPORATION. ALL RIGHTS RESERVED.


LOC	DIST
DW	–


REVISIONS


P	LTR	DESCRIPTION	DATE	DWN	APVD
	C1	REVISED BY ECR-23-190579	24OCT23	SL	HL

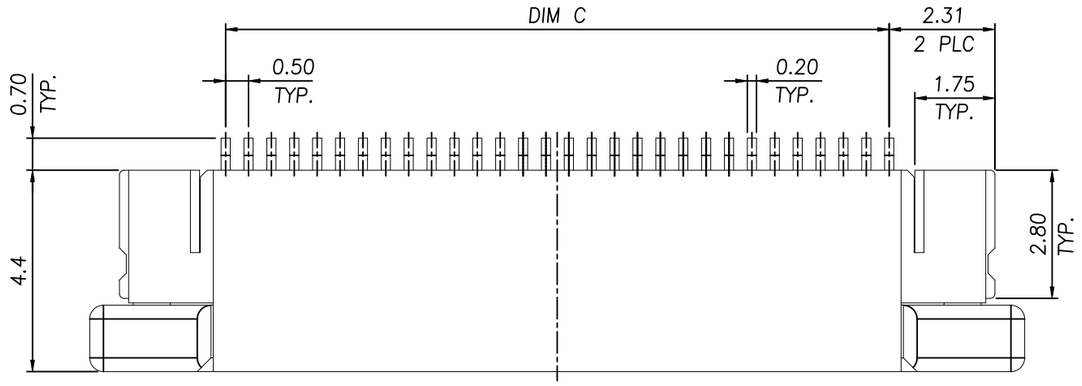

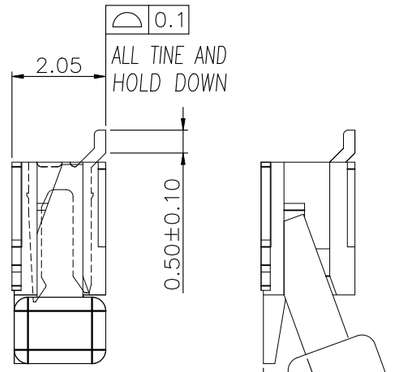

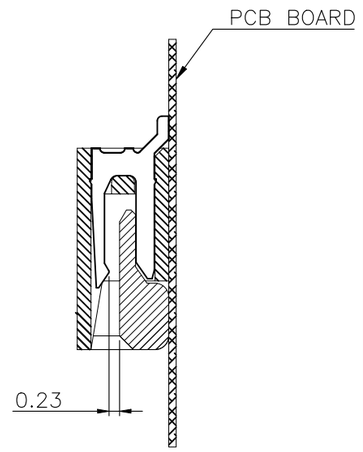

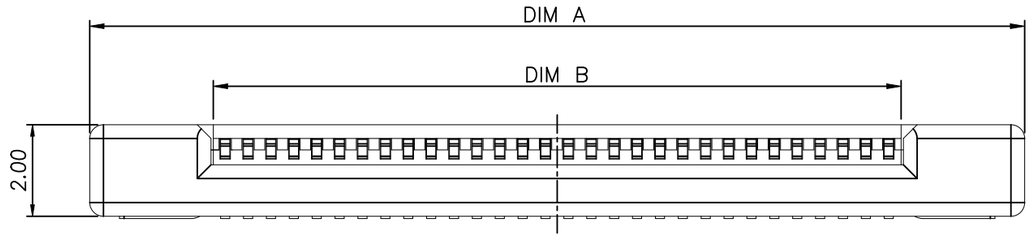

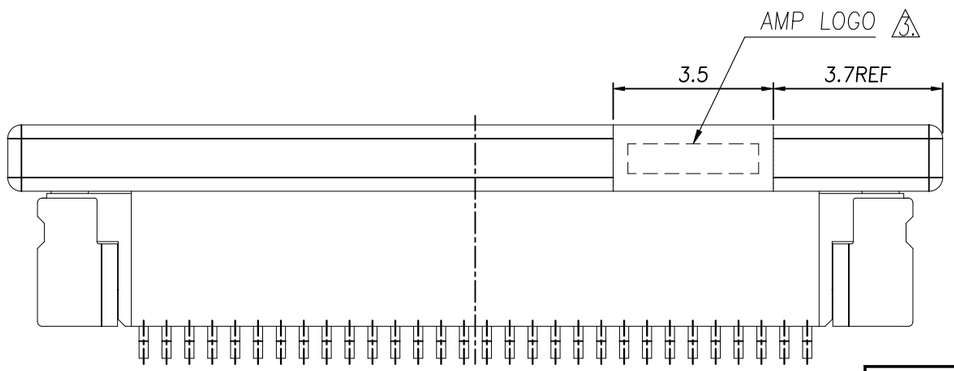

NOTE:

1. MATERIAL:
   HOUSING: HIGH TEMP. THERMOPLASTIC, UL 94V-0, COLOR: NATURE.
   ACTUATOR: THERMOPLASTIC, UL 94 V-0, COLOR: IVORY.
   HOLD DOWN: PHOSPHOR BRONZE.
   CONTACT: PHOSPHOR BRONZE.
2. FINISH:
   CONTACT: GOLD FLASH OVER ALL 50" MIN. NICKEL UNDERPLATED.
   HOLD DOWN: 100u" MIN. TIN PLATING ON SOLDER AREA, 50u" MIN. NICKEL UNDERPLATED ALL OVER.

3 WITHOUT AMP LOGO FOR 12 POSITION UNDER.

C	B	A	POS.	PART NUMBER
DIMENSIONS				
24.50	25.60	30.43	50	5-1734839-0
24.00	25.10	29.93	49	4-1734839-9
23.50	24.60	29.43	48	4-1734839-8
23.00	24.10	28.93	47	4-1734839-7
22.50	23.60	28.43	46	4-1734839-6
~~22.00~~	~~23.10~~	~~27.63~~	~~45~~	~~4-1734839-5~~
21.50	22.60	27.43	44	4-1734839-4
21.00	22.10	26.93	43	4-1734839-3
~~20.50~~	~~21.60~~	~~26.43~~	~~42~~	~~4-1734839-2~~
20.00	21.10	25.93	41	4-1734839-1
19.50	20.60	25.43	40	4-1734839-0
~~19.00~~	~~20.10~~	~~24.93~~	~~39~~	~~3-1734839-9~~
~~18.50~~	~~19.60~~	~~24.43~~	~~38~~	~~3-1734839-8~~
18.00	19.10	23.93	37	3-1734839-7
17.50	18.60	23.43	36	3-1734839-6
~~17.00~~	~~18.10~~	~~22.93~~	~~35~~	~~3-1734839-5~~
~~16.50~~	~~17.60~~	~~22.43~~	~~34~~	~~3-1734839-4~~
~~16.00~~	~~17.10~~	~~21.93~~	~~33~~	~~3-1734839-3~~
~~15.50~~	~~16.60~~	~~21.43~~	~~32~~	~~3-1734839-2~~
15.00	16.10	20.93	31	3-1734839-1
14.50	15.60	20.43	30	3-1734839-0
14.00	15.10	19.93	29	2-1734839-9
~~13.50~~	~~14.60~~	~~19.43~~	~~28~~	~~2-1734839-8~~
13.00	14.10	18.93	27	2-1734839-7
~~12.50~~	~~13.60~~	~~18.43~~	~~26~~	~~2-1734839-6~~
12.00	13.10	17.93	25	2-1734839-5
11.50	12.60	17.43	24	2-1734839-4
11.00	12.10	16.93	23	2-1734839-3
~~10.50~~	~~11.60~~	~~16.43~~	~~22~~	~~2-1734839-2~~
10.00	11.10	15.93	21	2-1734839-1
9.50	10.60	15.43	20	2-1734839-0
9.00	10.10	14.93	19	1-1734839-9
8.50	9.60	14.43	18	1-1734839-8
8.00	9.10	13.93	17	1-1734839-7
7.50	8.60	13.43	16	1-1734839-6
7.00	8.10	12.93	15	1-1734839-5
6.50	7.60	12.43	14	1-1734839-4
~~6.00~~	~~7.10~~	~~11.93~~	~~13~~	~~1-1734839-3~~
5.50	6.60	11.43	12	1-1734839-2
5.00	6.10	10.93	11	1-1734839-1
4.50	5.60	10.43	10	1-1734839-0
4.00	5.10	9.93	09	0-1734839-9
3.50	4.60	9.43	08	0-1734839-8
3.00	4.10	8.93	07	0-1734839-7
2.50	3.60	8.43	06	0-1734839-6
2.00	3.10	7.93	05	0-1734839-5

THIS DRAWING IS A CONTROLLED DOCUMENT.

DIMENSIONS: MM

TOLERANCES UNLESS OTHERWISE SPECIFIED:

0 PLC	± 0.1
1 PLC	± 0.1
2 PLC	± 0.1
3 PLC	± 0.1
4 PLC	± –
ANGLES	± 1°

MATERIAL: SEE NOTE

FINISH: SEE NOTE

DWN	J. LAI 15APR2009
CHK	S. CHIEN 15APR2009
APVD	W. KODAMA 15APR2009
PRODUCT SPEC	108-57523
QUALIFICATION TEST REPORT	501-57598
WEIGHT	– GRAMS

TE Connectivity

NAME: FPC CONNECTOR, 0.5mm PITCH, TOP CONTACT, SMT TYPE.

SIZE	CAGE CODE	DRAWING NO	RESTRICTED TO
A3	00779	C-1734839	–


CUSTOMER DRAWING | SCALE – | SHEET 1 OF 3 | REV C1

THIS DRAWING IS UNPUBLISHED. RELEASED FOR PUBLICATION AUG ,2006.
© COPYRIGHT – BY TYCO ELECTRONICS CORPORATION. ALL RIGHTS RESERVED.

LOC	DIST
DW	


REVISIONS

P	LTR	DESCRIPTION	DATE	DWN	APVD
		SEE SHEET 1.			

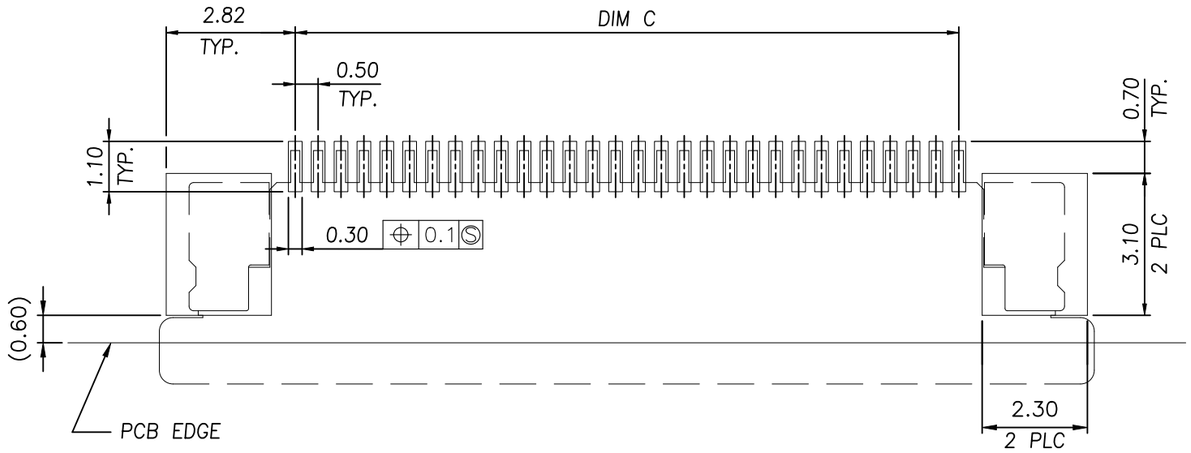

RECOMMENDED PCB DIMENSIONS DIAGRAM

TOLERANCE: ±0.05

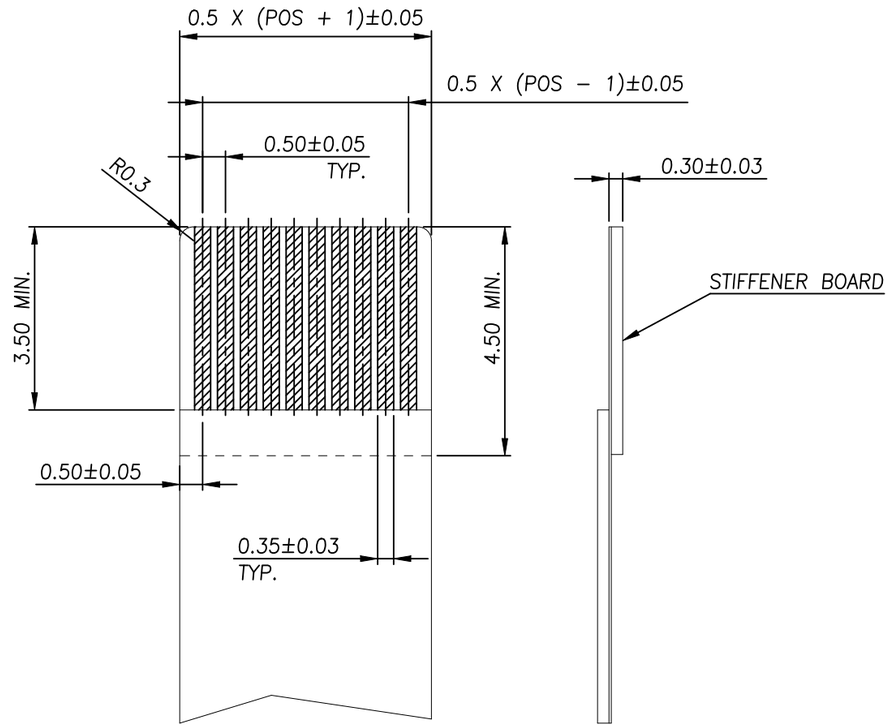

RECOMMENDED FPC DIMENSIONS DIAGRAM

THIS DRAWING IS A CONTROLLED DOCUMENT.

DIMENSIONS: MM

TOLERANCES UNLESS OTHERWISE SPECIFIED:

0 PLC	± –
1 PLC	± –
2 PLC	± –
3 PLC	± –
4 PLC	± –
ANGLES	± –

MATERIAL –

FINISH –

DWN

CHK

APVD

PRODUCT SPEC –

APPLICATION SPEC –

WEIGHT –

CUSTOMER DRAWING

TE Connectivity

NAME

FPC CONNECTOR, 0.5mm PITCH,
TOP CONTACT, SMT TYPE.

SIZE	CAGE CODE	DRAWING NO	RESTRICTED TO
A3	00779	C-1734839	–


SCALE	SHEET	REV
–	2 OF 3	C1


THIS DRAWING IS UNPUBLISHED. RELEASED FOR PUBLICATION AUG ,2006.
© COPYRIGHT – BY TYCO ELECTRONICS CORPORATION. ALL RIGHTS RESERVED.


LOC	DIST
DW	


REVISIONS

P	LTR	DESCRIPTION	DATE	DWN	APVD
		SEE SHEET 1.			

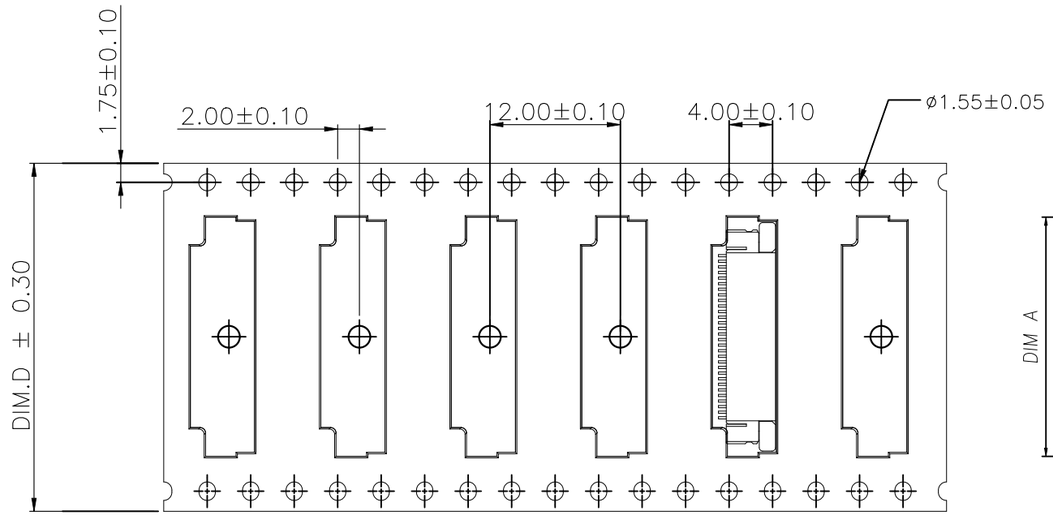

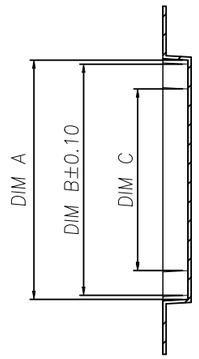

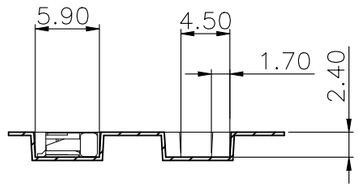

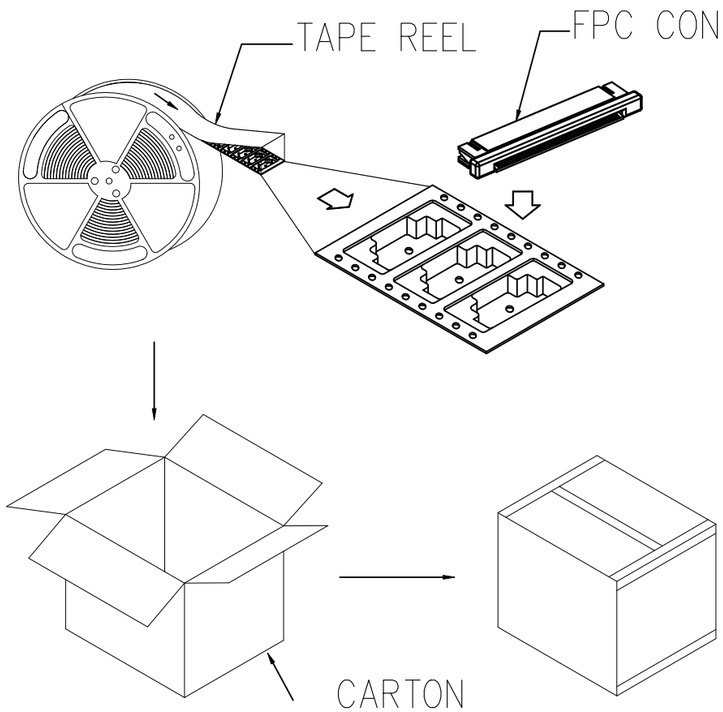

NOTE :

1. TAPE REEL:
   DIAMETER: 13", THICKNESS : 0.35±0.05mm.
2. CARTON:
   SIZE: 350mm(L)X 350mm(W)X 340mm(H).
3. WEIGHT:
   NET WEIGHT: 7.5kg
   GROSS WEIGHT: 13.4kg

APQ (PCS/CARTON)	PPQ (PCS/REEL)	D	C	B	A	POS.	PART NUMBER
12000	2000	44.00	26.70	30.55	31.50	50	5-1734839-0
		44.00	26.20	30.05	31.00	49	4-1734839-9
		44.00	25.70	29.55	30.50	48	4-1734839-8
		44.00	25.20	29.05	30.00	47	4-1734839-7
		44.00	24.70	28.55	29.50	46	4-1734839-6
		44.00	24.20	28.05	29.00	45	4-1734839-5
		44.00	23.70	27.55	28.50	44	4-1734839-4
		44.00	23.20	27.05	28.00	43	4-1734839-3
		44.00	22.70	26.55	27.50	42	4-1734839-2
		44.00	22.20	26.05	27.00	41	4-1734839-1
		44.00	21.70	25.55	26.50	40	4-1734839-0
		44.00	21.20	25.05	26.00	39	3-1734839-9
		44.00	20.70	24.55	25.50	38	3-1734839-8
		44.00	20.20	24.05	25.00	37	3-1734839-7
		44.00	19.70	23.55	24.50	36	3-1734839-6
		44.00	19.20	23.05	24.00	35	3-1734839-5
		44.00	18.70	22.55	23.50	34	3-1734839-4
		44.00	18.20	22.05	23.00	33	3-1734839-3
		44.00	17.70	21.55	22.50	32	3-1734839-2
		44.00	17.20	21.05	22.00	31	3-1734839-1
16000		32.00	16.70	20.55	21.50	30	3-1734839-0
		32.00	16.20	20.05	21.00	29	2-1734839-9
		32.00	15.70	19.55	20.50	28	2-1734839-8
		32.00	15.20	19.05	20.00	27	2-1734839-7
		32.00	14.70	18.55	19.50	26	2-1734839-6
		32.00	14.20	18.05	19.00	25	2-1734839-5
		32.00	13.70	17.55	18.50	24	2-1734839-4
		32.00	13.20	17.05	18.00	23	2-1734839-3
		32.00	12.70	16.55	17.50	22	2-1734839-2
		32.00	12.20	16.05	17.00	21	2-1734839-1
20000		24.00	11.70	15.55	16.50	20	2-1734839-0
		24.00	11.20	15.05	16.00	19	1-1734839-9
		24.00	10.70	14.55	15.50	18	1-1734839-8
		24.00	10.20	14.05	15.00	17	1-1734839-7
		24.00	9.70	13.55	14.50	16	1-1734839-6
		24.00	9.20	13.05	14.00	15	1-1734839-5
		24.00	8.70	12.55	13.50	14	1-1734839-4
		24.00	8.20	12.05	13.00	13	1-1734839-3
		24.00	7.70	11.55	12.50	12	1-1734839-2
		24.00	7.20	11.05	12.00	11	1-1734839-1
		24.00	6.70	10.55	11.50	10	1-1734839-0
		24.00	6.20	10.05	11.00	09	0-1734839-9
		24.00	5.70	9.55	10.50	08	0-1734839-8
		24.00	5.20	9.05	10.00	07	0-1734839-7
		24.00	4.70	8.55	9.50	06	0-1734839-6
		24.00	4.20	8.05	9.00	05	0-1734839-5

THIS DRAWING IS A CONTROLLED DOCUMENT.

DIMENSIONS: MM

TOLERANCES UNLESS OTHERWISE SPECIFIED:
0 PLC ± –
1 PLC ± –
2 PLC ± –
3 PLC ± –
4 PLC ± –
ANGLES ± –

MATERIAL –
FINISH –

DWN
CHK
APVD
PRODUCT SPEC –
APPLICATION SPEC –
WEIGHT –

CUSTOMER DRAWING

TE Connectivity

NAME
FPC CONNECTOR, 0.5mm PITCH,
TOP CONTACT, SMT TYPE.

SIZE	CAGE CODE	DRAWING NO	RESTRICTED TO
A3	00779	C-1734839	–

SCALE	SHEET	REV
–	3 OF 3	C1

Unikeyic Electronics

Global Electronic Components Distributor

Click to view pricing, inventory, delivery, and lifecycle information:

TE Connectivity:

RH73H2A40MKTN 141991-2 2377783-2 2834055-1 3430B2F51RTDF 3631B101LL 936348-1 1903112-2
2-292161-3 2005330-1 1-962915-1 1743455-2 1969656-1 917696-1 CRGCQ2010J3K3 MPT100C18RF
1393431-1 175977-2 2380312-2 650075-000 SBCHE64R7K TE50BR39J U5254-000005-030PA
1-794222-0 3-1393225-0 SMW73R0JT CPF0402B37K4E1 ROX05SJ18R SBCHE154R7K 2310537-1