© – TE Connectivity. All Rights Reserved.

REVISIONS					
P	LTR	DESCRIPTION	DATE	DWN	APVD
	J9	REVISED PER ECN–22–158799	15JUN2022	RK	MF

1 ASSEMBLIES MAY BE BROKEN TO DESIRED NO OF POSITIONS.

2 BREAKAWAY NOTCH ANGLE CAN BE ORIENTED TO THE RIGHT (AS SHOWN) OR TO THE LEFT.

3 .000100–.000200 MATTE TIN–LEAD OVER .000050 NICKEL.


4 .000100–.000200 BRIGHT TIN OVER .000050 NICKEL.


5 PRELIMINARY PART – NOT RELEASED FOR PRODUCTION.


6 HOUSING MATERIAL: FLAME RETARDANT THERMOPLASTIC; COLOR–BLACK.


7 .000100–.000200 MATTE TIN OVER .000050 NICKEL.

8 OBSOLETE PARTS: OBSOLETE CIS STREAMLINING PER D.RENAUD/D.SINISI

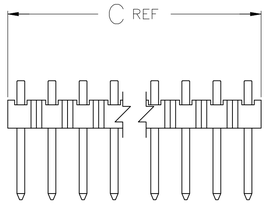

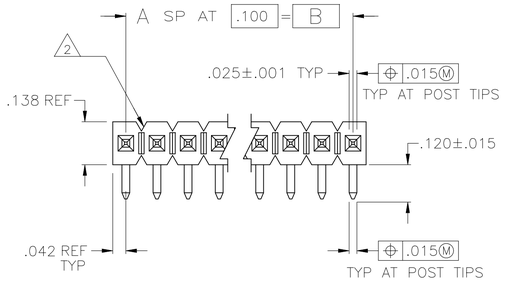

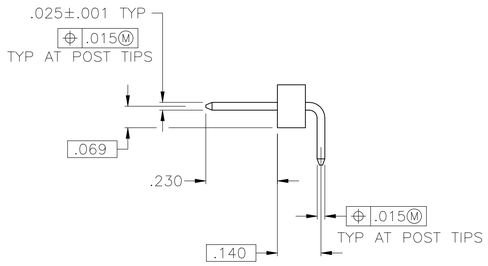

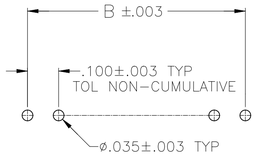

RECOMMENDED HOLE LAYOUT

PLATING	C	B	A	NO OF POSN	PART NUMBER
7	3.984	3.900	39	40	9–103329–0
7	3.884	3.800	38	39	8–103329–9
7	3.784	3.700	37	38	8–103329–8
7	3.684	3.600	36	37	8–103329–7
7	3.584	3.500	35	36	8–103329–6
7	3.484	3.400	34	35	8–103329–5
7	3.384	3.300	33	34	8–103329–4
7	3.284	3.200	32	33	8–103329–3
7	3.184	3.100	31	32	8–103329–2
7	3.084	3.000	30	31	8–103329–1
7	2.984	2.900	29	30	8–103329–0
7	2.884	2.800	28	29	7–103329–9
7	2.784	2.700	27	28	7–103329–8
7	2.684	2.600	26	27	7–103329–7
7	2.584	2.500	25	26	7–103329–6
7	2.484	2.400	24	25	7–103329–5
7	2.384	2.300	23	24	7–103329–4
7	2.284	2.200	22	23	7–103329–3
7	2.184	2.100	21	22	7–103329–2
7	2.084	2.000	20	21	7–103329–1
7	1.984	1.900	19	20	7–103329–0
7	1.884	1.800	18	19	6–103329–9
7	1.784	1.700	17	18	6–103329–8
7	1.684	1.600	16	17	6–103329–7
7	1.584	1.500	15	16	6–103329–6
7	1.484	1.400	14	15	6–103329–5
7	1.384	1.300	13	14	6–103329–4
7	1.284	1.200	12	13	6–103329–3
7	1.184	1.100	11	12	6–103329–2
7	1.084	1.000	10	11	6–103329–1
7	.984	.900	9	10	6–103329–0
7	.884	.800	8	9	5–103329–9
7	.784	.700	7	8	5–103329–8
7	.684	.600	6	7	5–103329–7
7	.584	.500	5	6	5–103329–6
7	.484	.400	4	5	5–103329–5
7	.384	.300	3	4	5–103329–4
7	.284	.200	2	3	5–103329–3
7	.184	.100	1	2	5–103329–2
7	.084	–	–	1	5–103329–1

	PLATING	C	B	A	NO OF POSN	PART NUMBER
	4	3.984	3.900	39	40	4–103329–2
	4	.984	.900	9	10	4–103329–1
	3	3.984	3.900	39	40	4–103329–0
	3	3.884	3.800	38	39	3–103329–9
	3	3.784	3.700	37	38	3–103329–8
	3	3.684	3.600	36	37	3–103329–7
	3	3.584	3.500	35	36	3–103329–6
	3	3.484	3.400	34	35	3–103329–5
	3	3.384	3.300	33	34	3–103329–4
	3	3.284	3.200	32	33	3–103329–3
	3	3.184	3.100	31	32	3–103329–2
	3	3.084	3.000	30	31	3–103329–1
OBSOLETE	3	2.984	2.900	29	30	3–103329–0
	3	2.884	2.800	28	29	2–103329–9
	3	2.784	2.700	27	28	2–103329–8
	3	2.684	2.600	26	27	2–103329–7
	3	2.584	2.500	25	26	2–103329–6
	3	2.484	2.400	24	25	2–103329–5
	3	2.384	2.300	23	24	2–103329–4
	3	2.284	2.200	22	23	2–103329–3
	3	2.184	2.100	21	22	2–103329–2
	3	2.084	2.000	20	21	2–103329–1
	3	1.984	1.900	19	20	2–103329–0
	3	1.884	1.800	18	19	1–103329–9
	3	1.784	1.700	17	18	1–103329–8
	3	1.684	1.600	16	17	1–103329–7
8 SUPERSEDED	3	1.584	1.500	15	16	~~1–103329–6~~
	3	1.484	1.400	14	15	1–103329–5
	3	1.384	1.300	13	14	1–103329–4
OBSOLETE	3	1.284	1.200	12	13	1–103329–3
	3	1.184	1.100	11	12	1–103329–2
	3	1.084	1.000	10	11	1–103329–1
8 SUPERSEDED	3	.984	.900	9	10	~~1–103329–0~~
	3	.884	.800	8	9	103329–9
	3	.784	.700	7	8	103329–8
	3	.684	.600	6	7	103329–7
	3	.584	.500	5	6	103329–6
OBSOLETE	3	.484	.400	4	5	103329–5
	3	.384	.300	3	4	103329–4
	3	.284	.200	2	3	103329–3
	3	.184	.100	1	2	103329–2
	3	.084	–	–	1	103329–1

THIS DRAWING IS A CONTROLLED DOCUMENT.

DIMENSIONS: INCHES

TOLERANCES UNLESS OTHERWISE SPECIFIED:
0 PLC ± –
1 PLC ± –
2 PLC ± –
3 PLC ± .005
4 PLC ± –
ANGLES ± –

MATERIAL: POST: COPPER ALLOY (6)

FINISH: SEE TABLE

DWN	J.MARTINELLI	16OCT92
CHK	JOHN KNITTLE	23NOV92
APVD	B. FLINCHBAUGH	23NOC92
PRODUCT SPEC	—	
APPLICATION SPEC	—	
WEIGHT	—	

TE Connectivity

NAME: ASSY,HDR,BREAKAWAY, MODII, SINGLE ROW, .100 C/L, RIGHT ANGLE, WITH .025 SQ POSTS

SIZE	CAGE CODE	DRAWING NO	RESTRICTED TO
A1	00779	C–103329	—

CUSTOMER DRAWING | SCALE 4:1 | SHEET 1 OF 1 | REV J9

Unikeyic Electronics

Global Electronic Components Distributor

Click to view pricing, inventory, delivery, and lifecycle information:

TE Connectivity:

1393431-1 3430B2F51RTDF 3631B101LL MPT100C18RF 1-962915-1 2310537-1 2834055-1 1903112-2 2-292161-3 TE50BR39J 141991-2 1969656-1 2380312-2 650075-000 ROX05SJ18R 1743455-2 SBCHE154R7K U5254-000005-030PA 3-1393225-0 917696-1 936348-1 CPF0402B37K4E1 RH73H2A40MKTN 1-794222-0 2377783-2 SMW73R0JT 175977-2 2005330-1 CRGCQ2010J3K3 SBCHE64R7K