


THIS DRAWING IS UNPUBLISHED. RELEASED FOR PUBLICATION 20
© COPYRIGHT 20 BY - ALL RIGHTS RESERVED.


REVISIONS					
P	LTR	DESCRIPTION	DATE	DWN	APVD
	A2	ADDED P/NS ON SHEET 3 (ECR-14-017917)	01DEC14	F.A.	A.P.
	A3	284443-7 RELEASED FOR PRODUCTION ECR-15-008125	28MAY2015	A.B.	A.P.
	A4	COLOR NOTE OF -8 UPDATE (ECR-15-9118)	16JUN2015	A.B.	A.P.
	A5	ECO-16-002376	19FEB2016	M.G.	M.G.

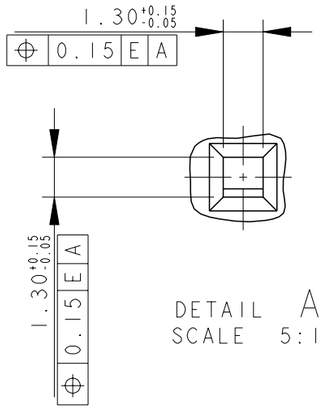


DETAIL A
SCALE 5:1

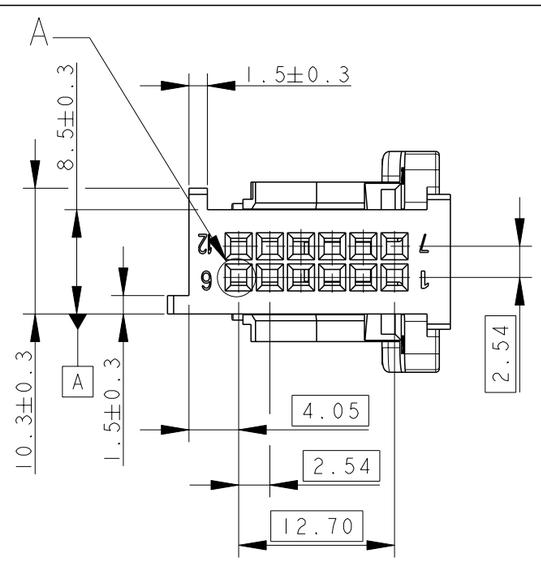

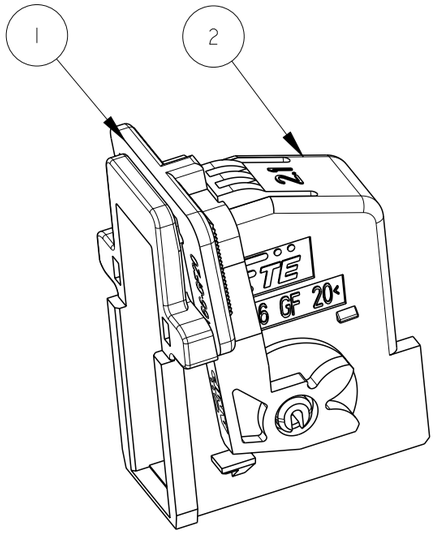


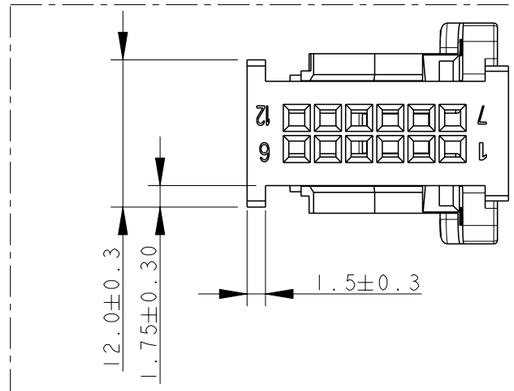



284443-1 BLACK

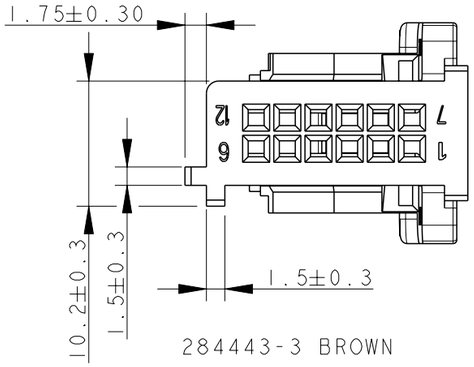

284443-3 BROWN

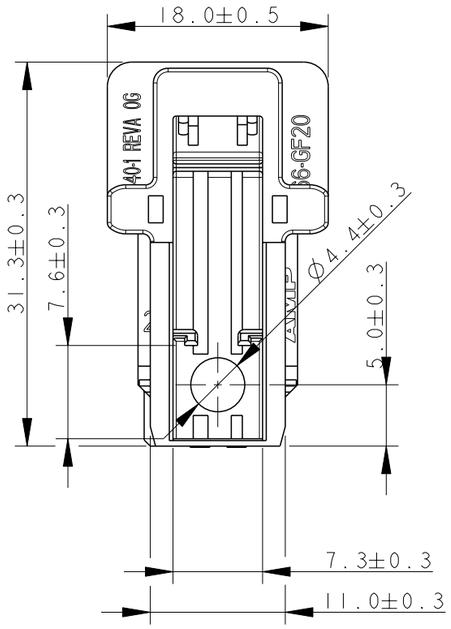

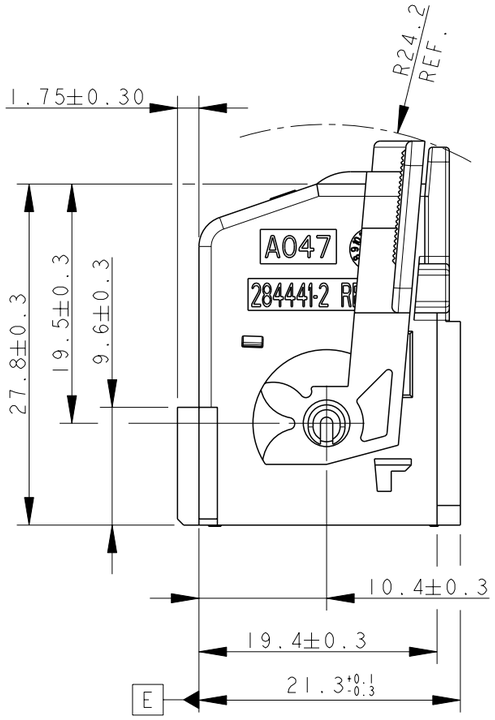

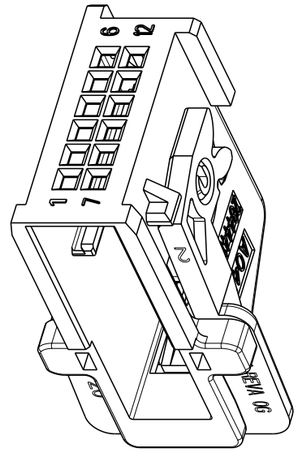

284443-2 BLUE, AS SHOWN

BROWN	BLACK	A	284443-3
BLUE	BLACK	A	284443-2
BLACK	BLACK	A	284443-1
ITEM (2) COVER COLOUR	ITEM (1) LEVER COLOUR	ASSY REV	ASSY P/N

1) MATERIAL: PA 6.6 G.F. FILLED
2) COVER PLUS LEVER SUITABLE FOR PLUG HOUSING P/N 284442-1
3) FOR COUNTERPART DETAILS SEE 208-15544

THIS DRAWING IS A CONTROLLED DOCUMENT.

DIMENSIONS: mm

TOLERANCES UNLESS OTHERWISE SPECIFIED:
0 PLC ±0.3
1 PLC ±0.3
2 PLC ±.
3 PLC ±.
4 PLC ±.
ANGLES ±2

MATERIAL: NOTE 1) -
FINISH: - -

DWN M. PALMA 17SEPT'99
CHK R. MARTINI 17SEPT'99
APVD A. GENTA 17SEPT'99
PRODUCT SPEC 108-20222
APPLICATION SPEC 411-15565
WEIGHT 3.3 g

TE Connectivity

NAME
COVER + LEVER FOR 12 POSITION MICRO QUADLOK SYSTEM PLUG HOUSING


SIZE	CAGE CODE	DRAWING NO	RESTRICTED TO
A3	-	C-284443	-


Customer Drawing | SCALE 2:1 | SHEET 1 OF 3 | REV A5

THIS DRAWING IS UNPUBLISHED. RELEASED FOR PUBLICATION 20
© COPYRIGHT 20 BY - ALL RIGHTS RESERVED.

REVISIONS

P	LTR	DESCRIPTION	DATE	DWN	APVD
	-	SEE SHEET 1	-	-	-

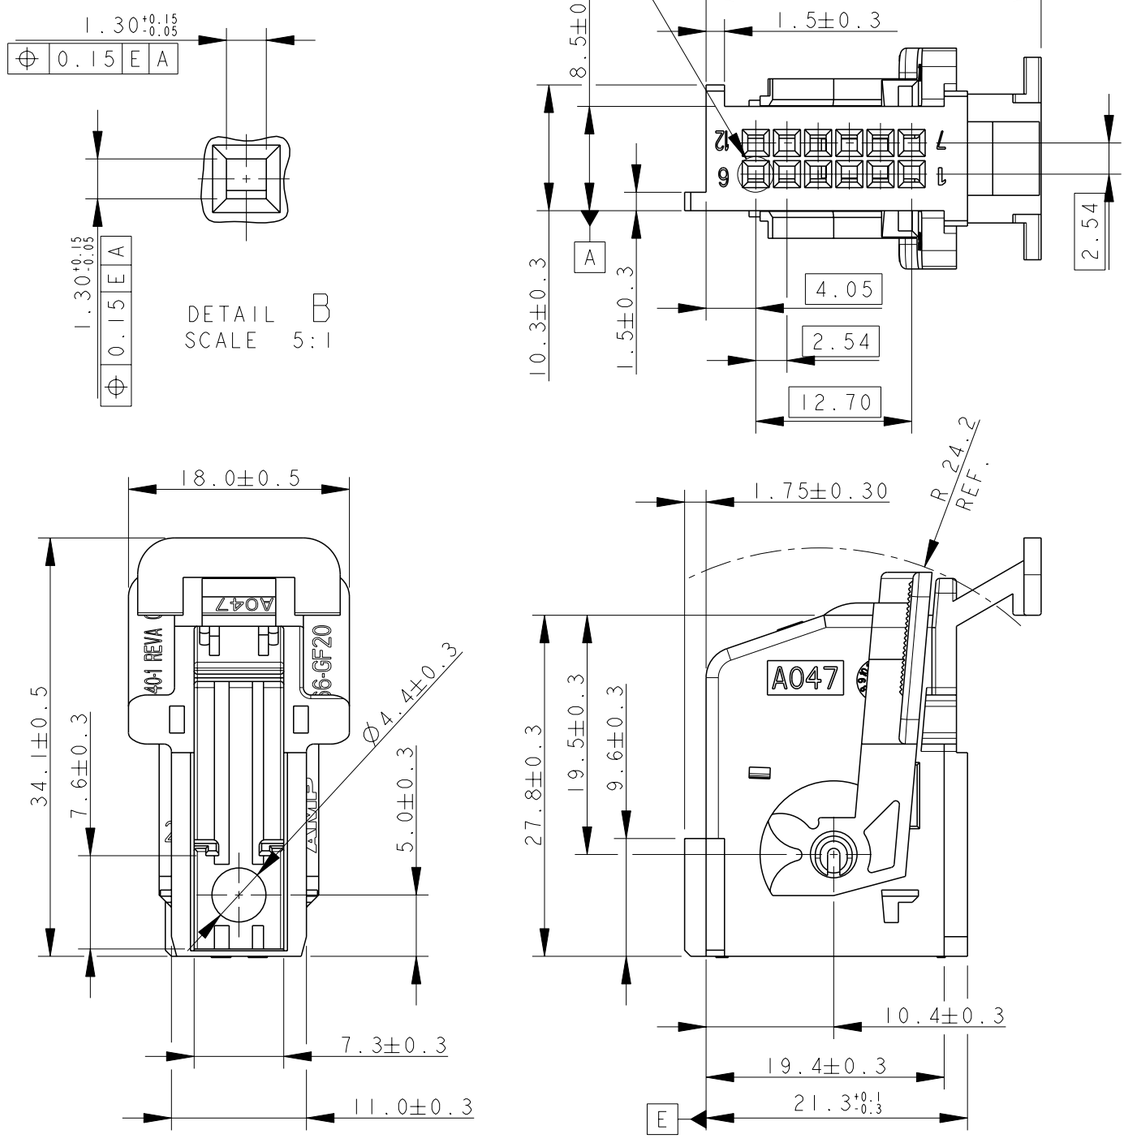

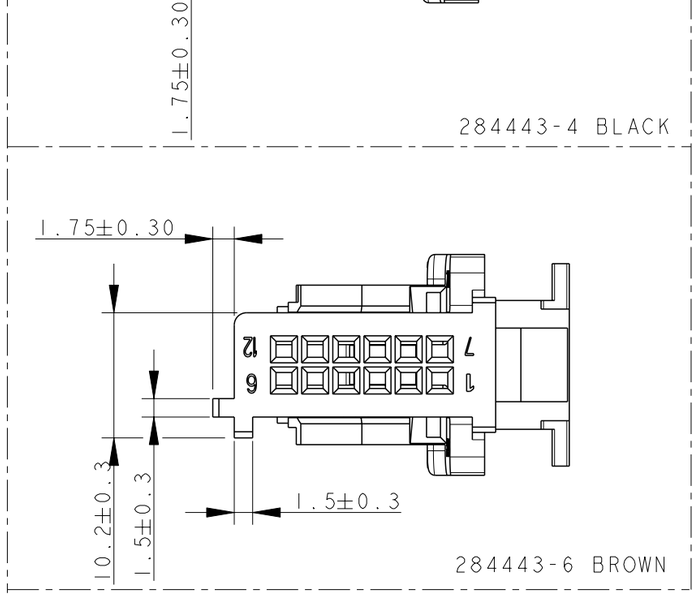

BROWN	BLACK	SEE NOTE 3)	A	284443-6
BLUE	BLACK	SEE NOTE 3)	A	284443-5
BLACK	BLACK	SEE NOTE 3)	A	284443-4
ITEM (2) COVER COLOUR	ITEM (1) LEVER COLOUR	NOTES	ASSY REV.	ASSY P/N

284443-5 BLUE, AS SHOWN

1) MATERIAL: PA 6.6 G.F. FILLED
2) COVER PLUS LEVER SUITABLE FOR PLUG HOUSING P/N 284442-1
3) SAME AS -1, -2, -3, BUT PROVIDED WITH CABLE TIE SEAT
4) FOR COUNTERPART DETAILS SEE 208-15544

THIS DRAWING IS A CONTROLLED DOCUMENT.

DIMENSIONS: mm

TOLERANCES UNLESS OTHERWISE SPECIFIED:
0 PLC ±0.3
1 PLC ±0.3
2 PLC ±.
3 PLC ±.
4 PLC ±.
ANGLES ±2

MATERIAL NOTE 1) -
FINISH - -

DWN M. PALMA 17SEPT'99
CHK R. MARTINI 17SEPT'99
APVD A. GENTA 17SEPT'99
PRODUCT SPEC 108-20222
APPLICATION SPEC 411-15565
WEIGHT 3.3 g

TE Connectivity

NAME COVER + LEVER FOR 12 POSITION MICRO QUADLOK SYSTEM PLUG HOUSING


SIZE	CAGE CODE	DRAWING NO	RESTRICTED TO
A3	-	C-284443	-


Customer Drawing | SCALE 2:1 | SHEET 2 OF 3 | REV A5


THIS DRAWING IS UNPUBLISHED. RELEASED FOR PUBLICATION 20
© COPYRIGHT 20 BY - ALL RIGHTS RESERVED.


REVISIONS


P	LTR	DESCRIPTION	DATE	DWN	APVD
	-	SEE SHEET 1	-	-	-

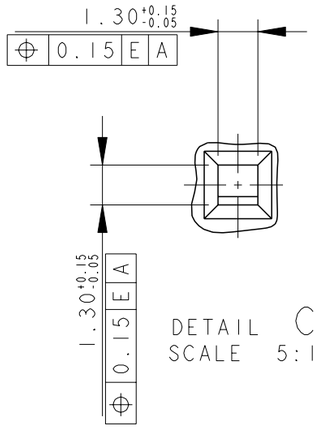


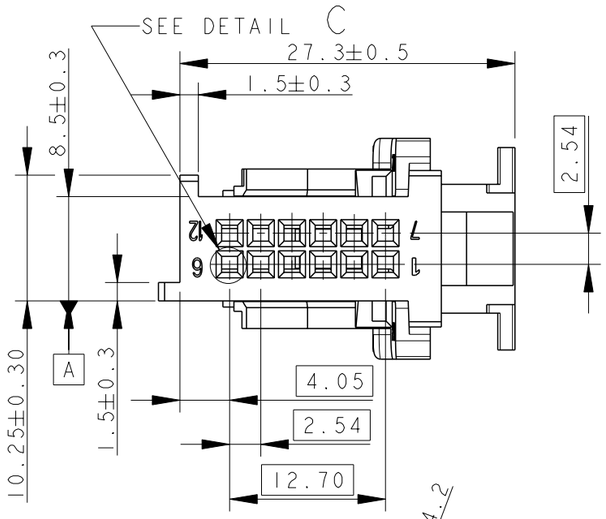

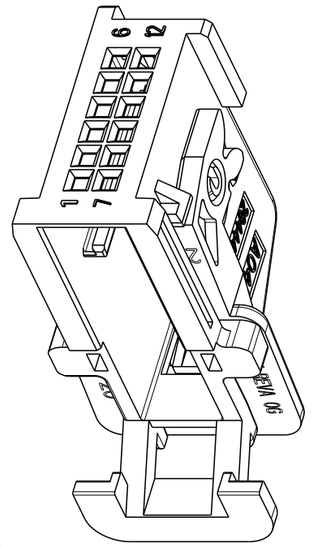


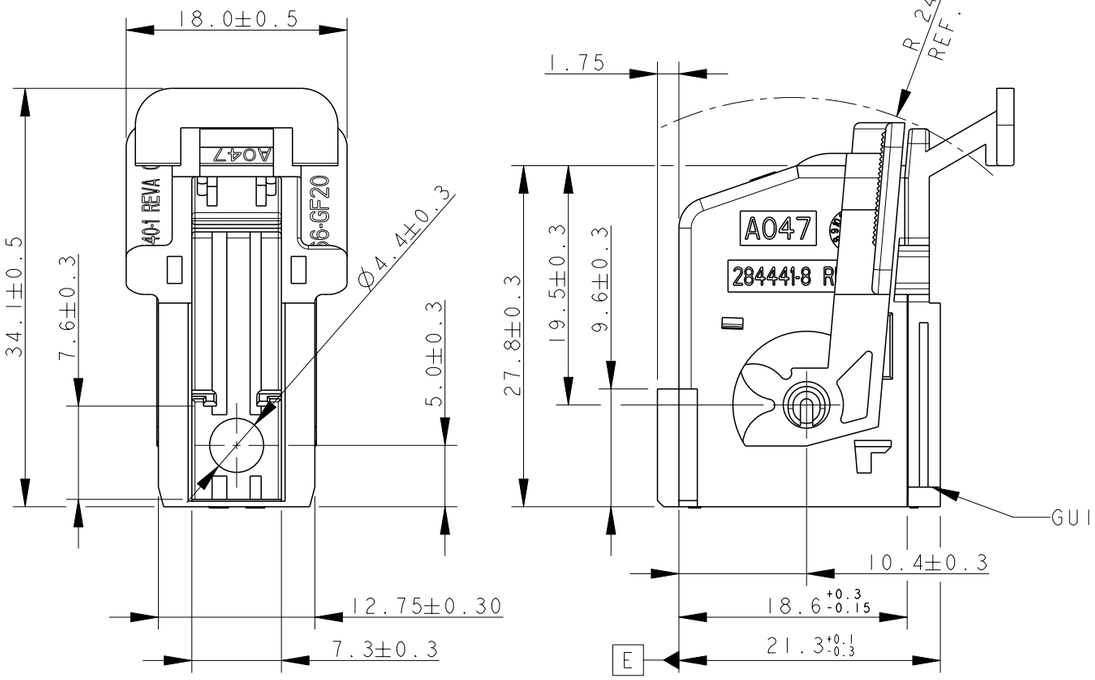

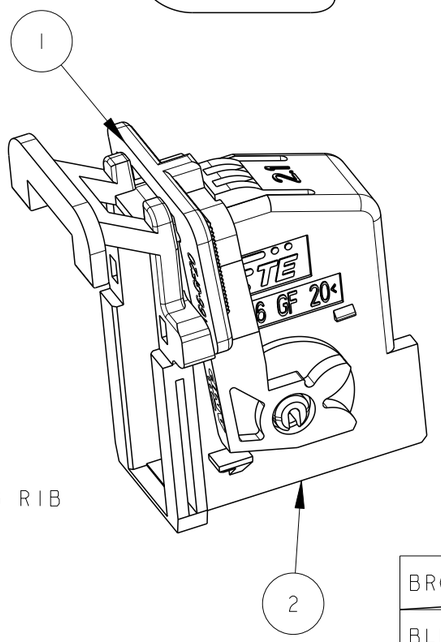

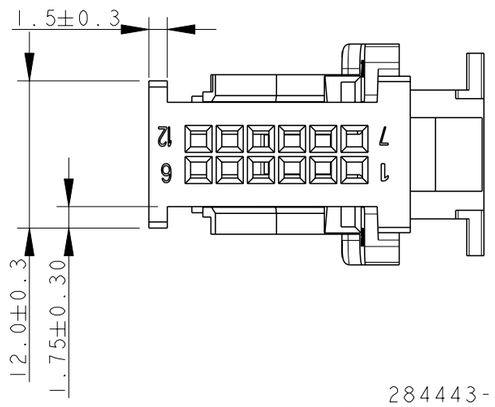

284443-7 BLACK
RELEASED FOR PRODUCTION

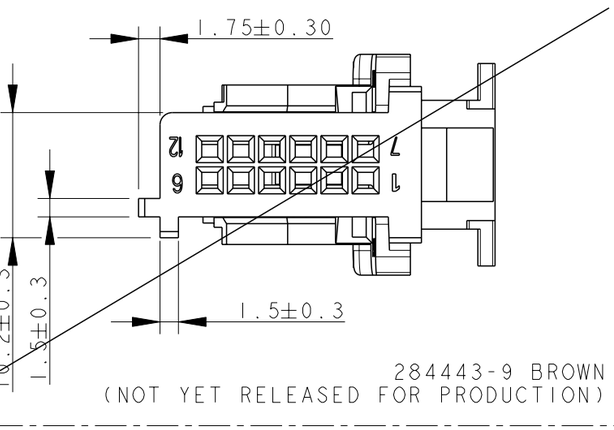

284443-9 BROWN
(NOT YET RELEASED FOR PRODUCTION)

ITEM (2) COVER COLOUR	ITEM (1) LEVER COLOUR	NOTES	ASSY REV.	ASSY P/N
BROWN	BLUE	~~SEE NOTE 3)~~	A	284443-9
BLUE	BLUE	~~SEE NOTE 3)~~	A	284443-8
BLACK	BLUE	SEE NOTE 3)	A	284443-7

284443-8 BLU, AS SHOWN
(NOT YET RELEASED FOR PRODUCTION)

1) MATERIAL: PA 6.6 G.F. FILLED

2) COVER PLUS LEVER SUITABLE FOR PLUG HOUSING P/N 284442-1

3) SHELL PROVIDED WITH CABLE TIE SEAT AND GUIDING RIB WIDTH INCREASED

4) FOR COUNTERPART DETAILS SEE 208-15544

THIS DRAWING IS A CONTROLLED DOCUMENT.

DIMENSIONS: mm

TOLERANCES UNLESS OTHERWISE SPECIFIED:
0 PLC ±0.3
1 PLC ±0.3
2 PLC ±.
3 PLC ±.
4 PLC ±.
ANGLES ±2

MATERIAL: NOTE 1) -

FINISH: - -

DWN M. PALMA 17SEPT'99
CHK R. MARTINI 17SEPT'99
APVD A. GENTA 17SEPT'99
PRODUCT SPEC 108-20222
APPLICATION SPEC 411-15565
WEIGHT 3.3 g

TE Connectivity

NAME: COVER + LEVER FOR 12 POSITION MICRO QUADLOK SYSTEM PLUG HOUSING

SIZE	CAGE CODE	DRAWING NO	RESTRICTED TO
A3	-	C-284443	-

Customer Drawing | SCALE 2:1 | SHEET 3 OF 3 | REV A5

Unikeyic Electronics

Global Electronic Components Distributor

Click to view pricing, inventory, delivery, and lifecycle information:

TE Connectivity:

141991-2 CRGCQ2010J3K3 SMW73R0JT 3-1393225-0 3631B101LL RH73H2A40MKTN ROX05SJ18R SBCHE64R7K 1743455-2 1969656-1 CPF0402B37K4E1 2834055-1 1-962915-1 1393431-1 175977-2 1903112-2 2-292161-3 650075-000 3430B2F51RTDF 936348-1 TE50BR39J U5254-000005-030PA 2380312-2 2005330-1 2310537-1 917696-1 MPT100C18RF 1-794222-0 SBCHE154R7K 2377783-2