


THIS DRAWING IS UNPUBLISHED. RELEASED FOR PUBLICATION 20
© COPYRIGHT 20 BY - ALL RIGHTS RESERVED.


REVISIONS

P	LTR	DESCRIPTION	DATE	DWN	APVD
	F1	REV.BY ECO 16-003733	11MAR2016	HC	WLS
	F2	REV. BY ECO 18-012656	12AUG2018	HC	WLS
	G	REVISED PER ECO-19-015171	08OCT2019	WLS	WLS

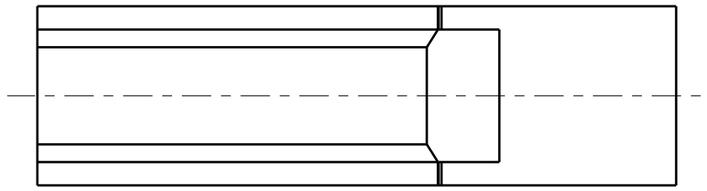

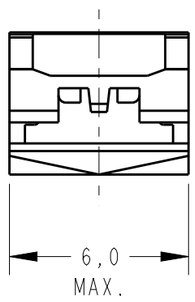

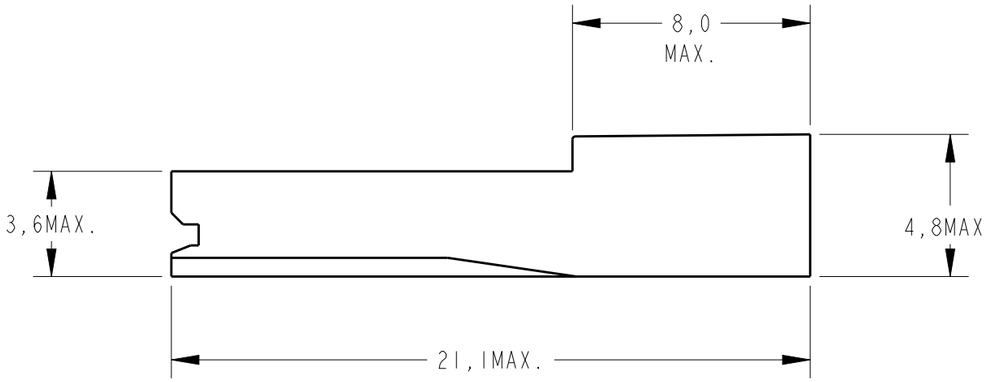

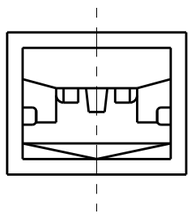

(1)-MATÉRIA PRIMA CONFORME ESPECIFICAÇÃO IEC 60335-1, GWT 750°, SEM CHAMA.
RAW MATERIAL ACC. TO SPEC IEC 60335-1, GWT 750°C, WITHOUT FLAME.

	NATURAL	(1)- PA 6.6 V-0	141628-5
	PRETO / BLACK	PBT - TEMPERATURE RESISTANT	141628-4
OBSOLETE	~~AMARELO / YELLOW~~	~~PA 6.6 94 V2~~	~~141628-3~~
	NATURAL	PA 6.6 94 V2	141628-2
OBSOLETE	~~NATURAL~~	~~PA 6.6 94 V1~~	~~141628-1~~
	FINISH	MATERIAL	PART NUMBER

THIS DRAWING IS A CONTROLLED DOCUMENT.

DIMENSIONS: mm

TOLERANCES UNLESS OTHERWISE SPECIFIED:
0 PLC ±-
1 PLC ±0,3
2 PLC ±-
3 PLC ±-
4 PLC ±-
ANGLES ±-

MATERIAL -
-

FINISH -
-

DWN H.C.CANTERI 29JAN2016
CHK W.L.STEFANI 29JAN2016
APVD - 29JAN2016
PRODUCT SPEC 108-37094
APPLICATION SPEC -
WEIGHT -

TE Connectivity

NAME FASTON REC. HSG. .110 SERIES
-
-

SIZE	CAGE CODE	DRAWING NO	RESTRICTED TO
A3	-	C-141628	-

CUSTOMER DRAWING | SCALE 5:1 | SHEET 1 OF 1 | REV G

Unikeyic Electronics

Global Electronic Components Distributor

Click to view pricing, inventory, delivery, and lifecycle information:

TE Connectivity:

U5254-000005-030PA 1-962915-1 650075-000 CRGCQ2010J3K3 RH73H2A40MKTN 1-794222-0 2-292161-3 2377783-2 3430B2F51RTDF MPT100C18RF SMW73R0JT 175977-2 3-1393225-0 SBCHE64R7K 1969656-1 2005330-1 ROX05SJ18R 1743455-2 2834055-1 3631B101LL 1903112-2 CPF0402B37K4E1 SBCHE154R7K 141991-2 2310537-1 TE50BR39J 1393431-1 2380312-2 917696-1 936348-1