

THIS DRAWING IS UNPUBLISHED. RELEASED FOR PUBLICATION -,- .
© COPYRIGHT - By - ALL RIGHTS RESERVED.


LOC	DIST
AR	39

REVISIONS

P	LTR	DESCRIPTION	DATE	DWN	APVD
	D3	REVISED PER ECO-12-003620	16FEB2011	RW	SY

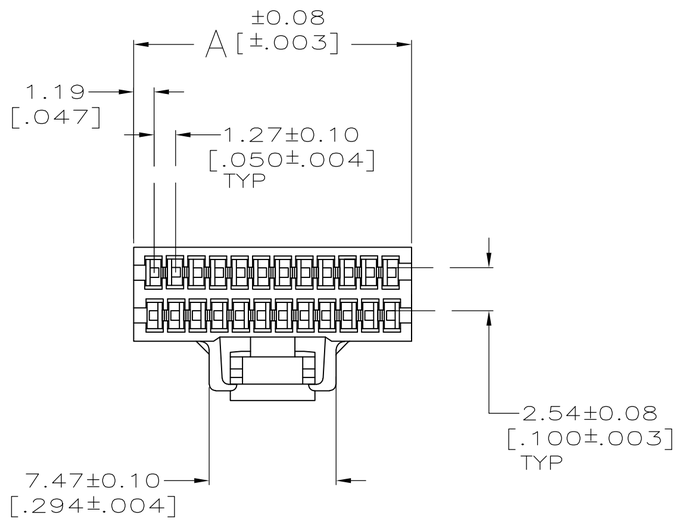

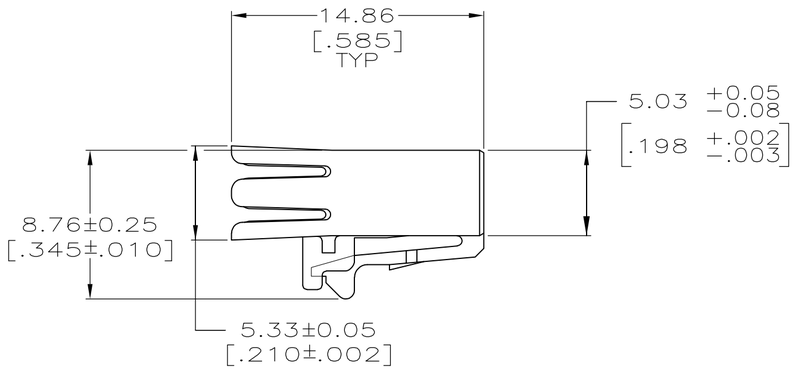

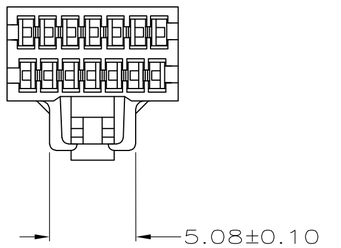

LATCH FOR POSN SIZES
LESS THEN 16

A	NO OF POSN	PART NO
51.99 [2.047]	80	8-487937-0
46.91 [1.847]	72	7-487937-2
39.29 [1.547]	60	6-487937-0
32.94 [1.297]	50	5-487937-0
1 OBSOLETE 29.13 [1.147]	~~44~~	~~4-487937-4~~
26.59 [1.047]	40	4-487937-0
22.78 [.897]	34	3-487937-4
20.24 [.797]	30	3-487937-0
17.70 [.697]	26	2-487937-6
16.43 [.647]	24	2-487937-4
13.89 [.547]	20	2-487937-0
11.35 [.447]	16	1-487937-6
10.08 [.397]	14	1-487937-4
8.81 [.347]	12	1-487937-2
7.54 [.297]	10	1-487937-0
1 OBSOLETE ~~6.27 [.247]~~	~~8~~	~~487937-8~~
64.69 [2.547]	100	487937-1

1 OBSOLETE PARTS: OBSOLETE CIS STREAMLINING PER D.RENAUD/D.SINISI

THIS DRAWING IS A CONTROLLED DOCUMENT.

DIMENSIONS: mm[INCHES]

TOLERANCES UNLESS OTHERWISE SPECIFIED:
0 PLC ± -
1 PLC ± -
2 PLC ± 0.13 [.005]
3 PLC ± -
4 PLC ± -
ANGLES ± -

MATERIAL: POLYESTER BLACK
FINISH: -

DWN C.OBERMAN 02/08/91
CHK J McCLINTON 3-5-91
APVD D L ROCKER 3-6-91
PRODUCT SPEC —
APPLICATION SPEC —
WEIGHT —

TE Connectivity

NAME: HOUSING, RCPT, .050 , FFC

SIZE	CAGE CODE	DRAWING NO	RESTRICTED TO
A2	00779	C-487937	—

CUSTOMER DRAWING | SCALE 4:1 | SHEET 1 OF 1 | REV D3

487937

Unikeyic Electronics

Global Electronic Components Distributor

Click to view pricing, inventory, delivery, and lifecycle information:

TE Connectivity:

3-1393225-0 650075-000 2834055-1 2-292161-3 936348-1 141991-2 2377783-2 CPF0402B37K4E1 RH73H2A40MKTN 1-794222-0 1-962915-1 175977-2 2380312-2 3430B2F51RTDF MPT100C18RF TE50BR39J 1743455-2 1969656-1 917696-1 1393431-1 2005330-1 2310537-1 ROX05SJ18R SMW73R0JT 1903112-2 3631B101LL SBCHE154R7K SBCHE64R7K CRGCQ2010J3K3 U5254-000005-030PA