

THIS DRAWING IS UNPUBLISHED. RELEASED FOR PUBLICATION 20
© COPYRIGHT 20 BY - ALL RIGHTS RESERVED.

REVISIONS					
P	LTR	DESCRIPTION	DATE	DWN	APVD
	P2	REVISED PER ECO-17-008827	29JUN2017	AP	MP


CONNECTTOR TIPO A (CON MOLLA DI RITEGNO ESTERNA)
CONNECTOR TYPE B (WITH EXTERNAL SPRING)

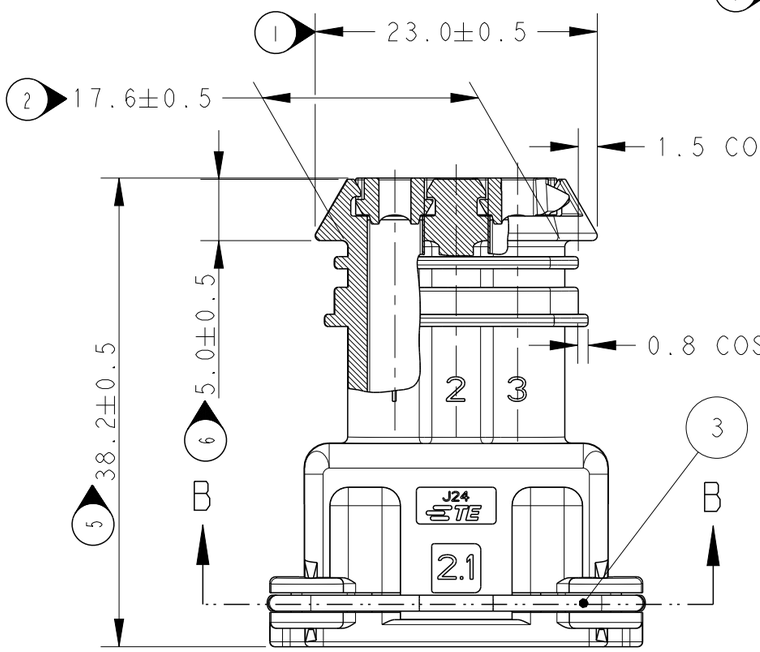

SECTION A-A

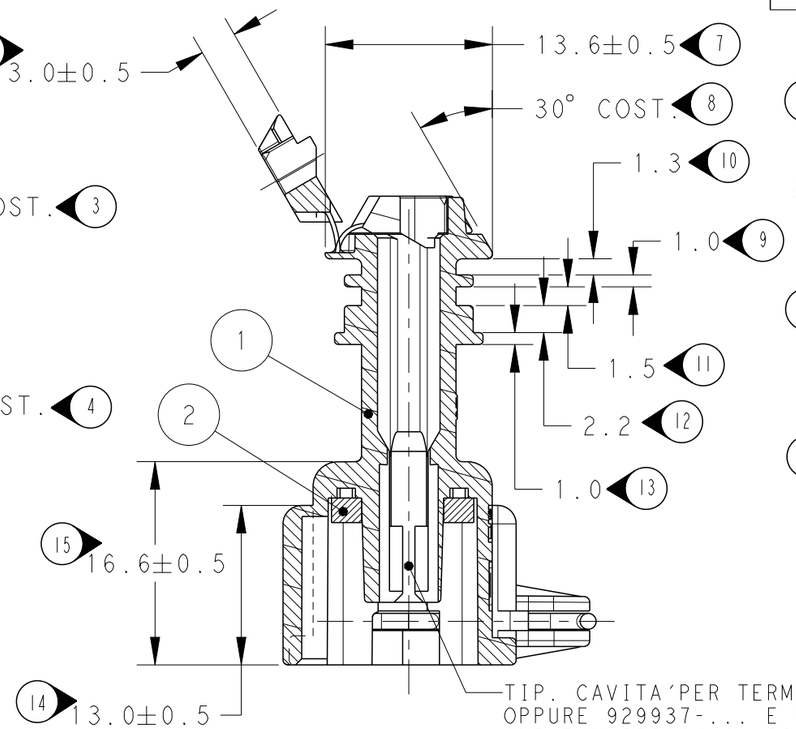


SEZIONE B-B
(SECTION B-B)

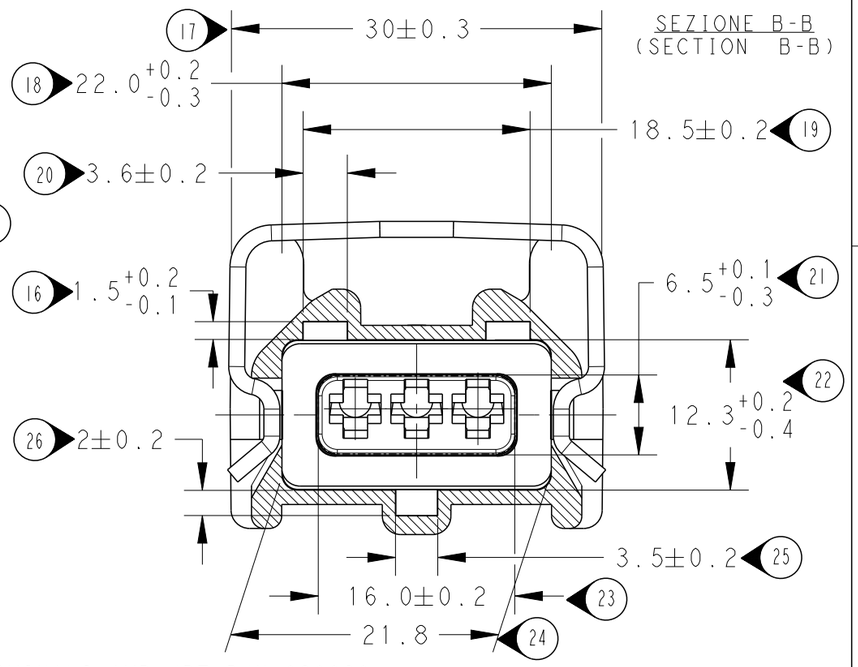

TIP. CAVITA'PER TERMINALI AMP JPT P/N 929939-...
OPPURE 929937-... E RELATIVI GOMMINI
AMP P/N 828904-1, 828905-1, 282536-1.
TAPPO CAVITA' P/N 828906-2
(TYP. CAV FOR JPT CONT. P/N 929939-..
A/O 929937-.. AND REL. SINGLE WIRE SEAL
P/N 828904-1, 828905-1, 282536-1
CAVITY PLUG P/N 828906-2)

ASSE CAVITA'
(CAVITY CENTER LINE)

ASSE CONNETTORE
(CONNECTOR CENTER LINE)

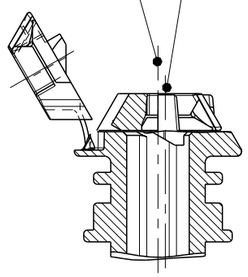

DIAM(ISOLANTE) (INS.DIA. RANGE)	RANGE FILO (WIRE RANGE)
1.5-3.0 mm (RED.INS.CABLE)	0.5-2.5 mm^2

COLORE (COLOR)	NUMERO PART NO.	ASSY REV	NO. (ITEM)	FINITURA/COLORE (FINISH/COLOUR)	MATERIALE (MATERIAL)	DESCRIZIONE (DESCRIPTION)
NERO(BLACK)	2-282191-1	P1	3	\\\\\\\	ACCIAIO INOX (STAINLESS STEEL)	MOLLA (SPRING)
~~NERO(BLACK)~~	~~1-282191-1~~		2	NATURALE (NATURAL)	GOMMA SILICONE (SILICONE RUBER)	GUARNIZIONE (RUBBER GASKET)
ROSSO (RED)	---		1	\\\\\\\	PA 6.6	BLOCCHETTO (HOUSING)
GIALLO(YELLOW)	---					
MARRONE(BROWN)	282191-6					
BLU (BLUE)	282191-5					
VERDE (GREEN)	282191-4					
NATURALE(NATUR)	282191-3					
GRIGIO (GREY)	282191-2					
NERO(BLACK)	282191-1					

1 SUPERSEDED BY 282191-1

CUSTOMER DRAWING FOR REFERENCE ONLY | DISEGNO PER CLIENTE SOLO PER RIFERIMENTO

1 DIFFERISCE DAL ..-1 ESCLUSIVAMENTE PER IL PACKAGING
(DIFFERS FROM ..-1 ONLY FOR PACKAGING DETAILS)

2) PER DIMENSIONI CONTROPARTE VEDERE FOGLIO 2
(FOR COUNTERPART DIMENSIONS SEE SHEET 2)

THIS DRAWING IS A CONTROLLED DOCUMENT.

DIMENSIONS: mm

TOLERANCES UNLESS OTHERWISE SPECIFIED:
0 PLC ±-
1 PLC ±0.3
2 PLC ±-
3 PLC ±-
4 PLC ±-
ANGLES ±2°

MATERIAL -
FINISH -

DWN E. CINI 9 NOV 90
CHK C.TARTARI 13 OCT 92
APVD -
PRODUCT SPEC -
APPLICATION SPEC -
WEIGHT -

TE Connectivity


NAME 3 W.SPLASH PROOF CONN.ASS'Y WITH SECONDARY LOCK


SIZE	CAGE CODE	DRAWING NO	RESTRICTED TO
A3	-	C-282191	-


CUSTOMER DRAWING | SCALE 2:1 | SHEET 1 OF 2 | REV P2


THIS DRAWING IS UNPUBLISHED. RELEASED FOR PUBLICATION 20
© COPYRIGHT 20 BY - ALL RIGHTS RESERVED.


REVISIONS					
P	LTR	DESCRIPTION	DATE	DWN	APVD
	-	SEE SHEET 1	-	-	-

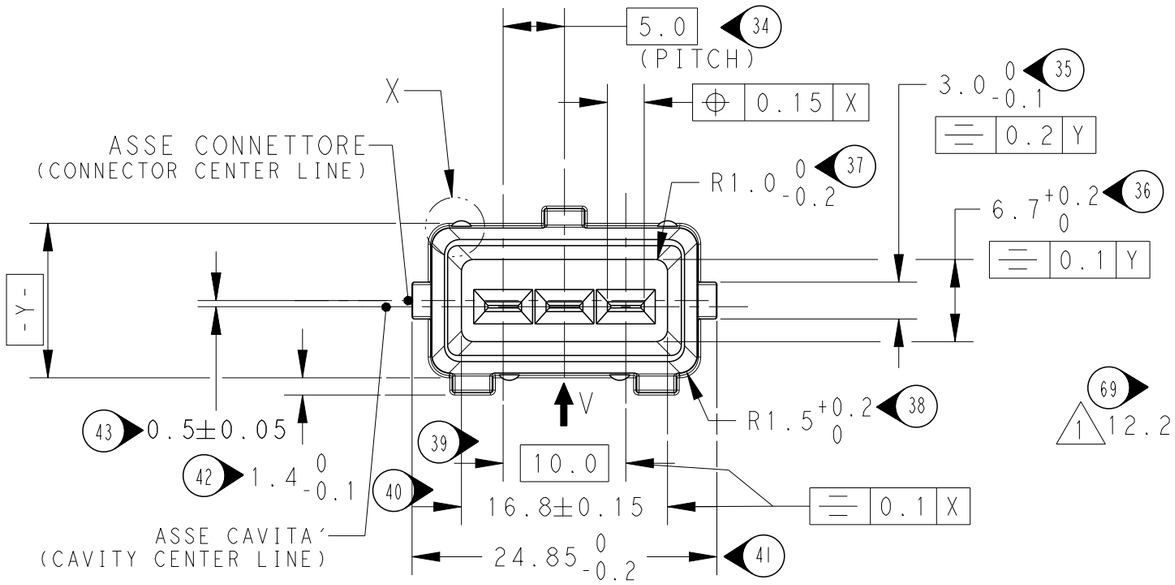

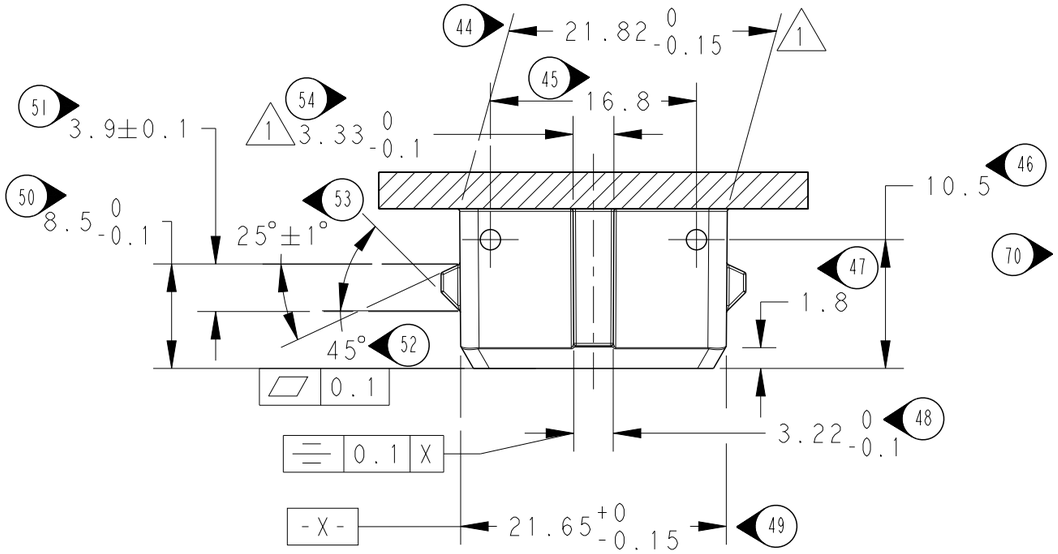

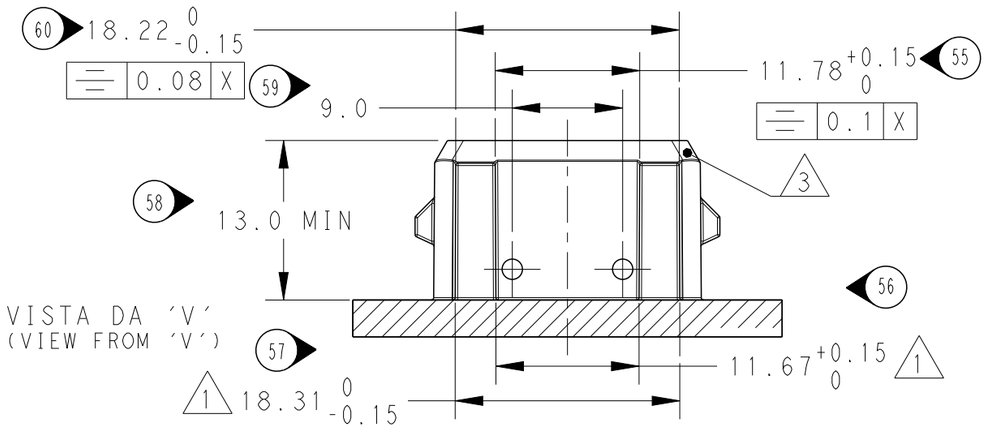


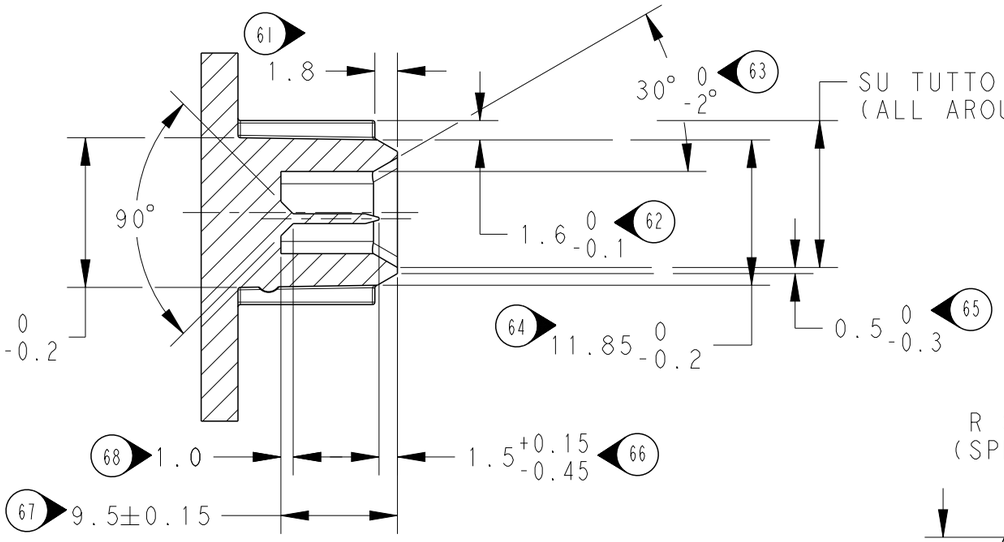

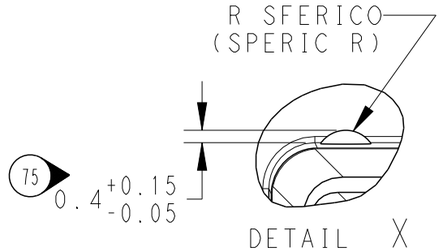

DETAIL X
SCALE 5:1

DETT. LINGUETTA TAB-SCALA 5:1-
(TAB DETAIL)

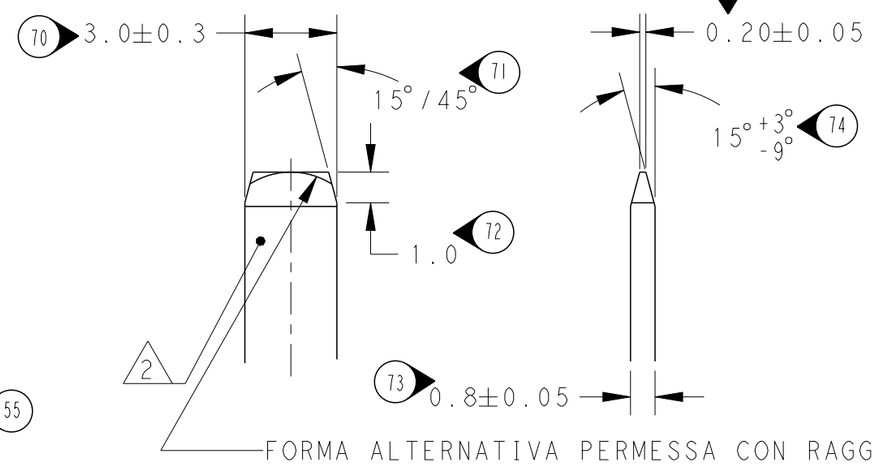

FORMA ALTERNATIVA PERMESSA CON RAGGIO
(ALLOWED ALTERNATIVE PROFILE WITH RADIUS)

1 QUOTE APPLICABILI PER SFORMATURA PEZZO (DRAFT PERMITTED TO FACILITATE REMOVAL OF PART FROM THE MOULD)

2 MATERIALE LINGUETTE, LEGA DI RAME STAGNATA,ES. OTTONE STAGNATO.
(TAB CONTACT MATERIAL, TIN PLATED COPPER ALLOY, E.G BRASS TIN PLATED

3 MATERIALE BLOCCHETTO, TERMOPLASTICO CARICATO FIBRA VETRO.
(HOUSING MATERIAL, THERMOPLASTIC, GLASS FIBER FILLED)

THIS DRAWING IS A CONTROLLED DOCUMENT.

DIMENSIONS: mm

TOLERANCES UNLESS OTHERWISE SPECIFIED:
0 PLC ±-
1 PLC ±0.3
2 PLC ±-
3 PLC ±-
4 PLC ±-
ANGLES ±2°

MATERIAL -

FINISH -

DWN E. CINI 9 NOV 90
CHK C.TARTARI 13 OCT 92
APVD - -
PRODUCT SPEC -
APPLICATION SPEC -
WEIGHT -

TE Connectivity

NAME 3 W.SPLASH PROOF CONN.ASS'Y WITH SECONDARY LOCK

SIZE	CAGE CODE	DRAWING NO	RESTRICTED TO
A3	-	C-282191	-

CUSTOMER DRAWING | SCALE 5:2 | SHEET 2 OF 2 | REV P2

Unikeyic Electronics

Global Electronic Components Distributor

Click to view pricing, inventory, delivery, and lifecycle information:

TE Connectivity:

650075-000 RH73H2A40MKTN 3631B101LL 175977-2 1969656-1 CPF0402B37K4E1 1-962915-1
141991-2 1903112-2 SBCHE64R7K SMW73R0JT 2310537-1 3430B2F51RTDF 917696-1 TE50BR39J
1-794222-0 1743455-2 2380312-2 2834055-1 3-1393225-0 SBCHE154R7K U5254-000005-030PA
1393431-1 2-292161-3 2005330-1 2377783-2 CRGCQ2010J3K3 MPT100C18RF 936348-1 ROX05SJ18R