


THIS DRAWING IS UNPUBLISHED. RELEASED FOR PUBLICATION -.- .
© COPYRIGHT – By – ALL RIGHTS RESERVED.

REVISIONS					
P	LTR	DESCRIPTION	DATE	DWN	APVD
	P2	ECR-19-008615	03JUN2019	KD	FL

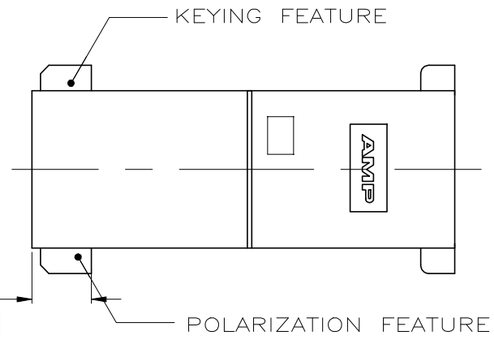

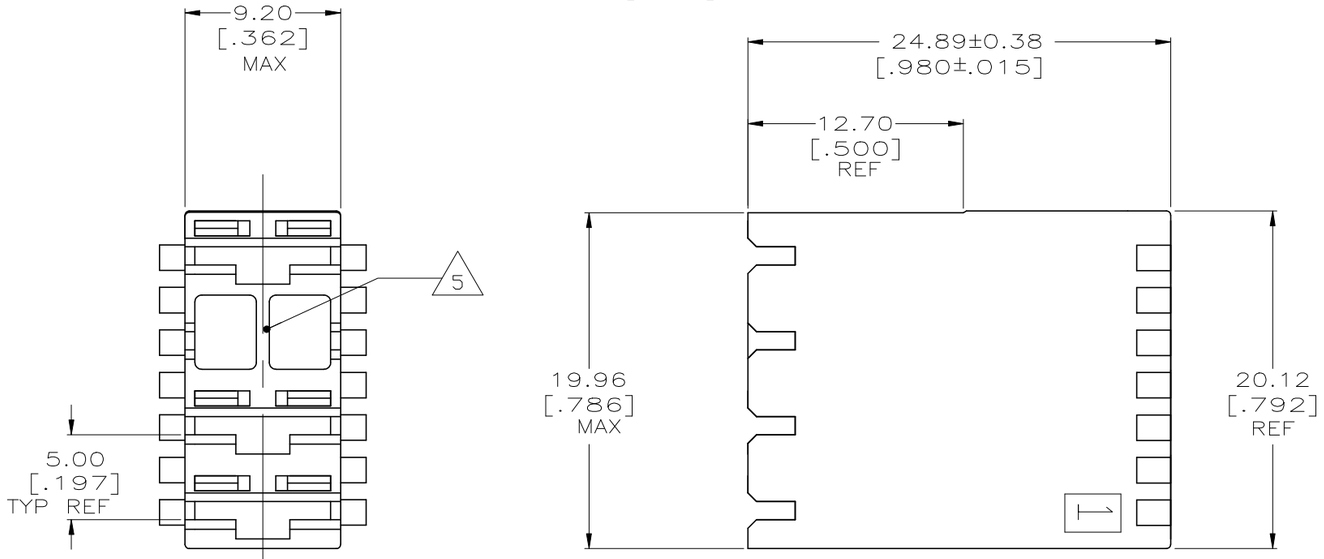

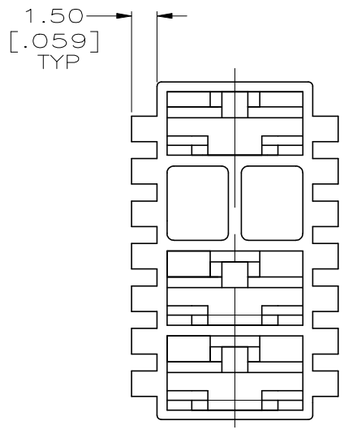


1 ACCEPTS RAST P-LOCK CONTACTS. FOR EXAMPLE,
- 1217378(#18-#22 AWG SINGLE WIRE)
- 1217094(#18-#14 AWG SINGLE WIRE)
- 1217095(2x #18'S, 2x #16'S, #16 + #18 COMBINATION).
- 2238135(#16-#18 AWG SINGLE WIRE, 2x #18)
- 2238136(#18-#22 AWG SINGLE WIRE)

2 FRONT AND BACK VIEWS SHOW ONLY THE GRIPPERS. FOR KEYING AND POLARIZATION FEATURES, SEE SPECIAL FRONT VIEW.

3 TAB SHOULDER SLOTS OPTIONAL ON BOTH SIDES OF DUMMY CIRCUIT.


△4 MATERIAL: UL94 V0, GWEPT 750°C NO FLAME ACCORDING TO IEC-60335-1

△5 BLOCKED CAVITY LOCATION

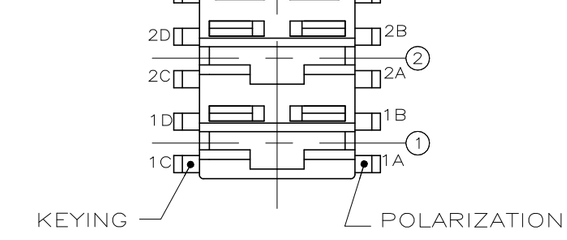

KEYING & POLARIZATION CODING AND COMBINATIONS

SPECIAL FRONT VIEW

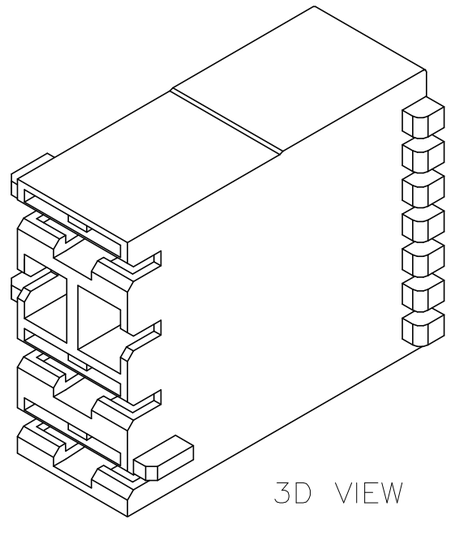

3D VIEW

	△5 BLOCKED CAVITY LOCATION	RAST 5 DESIGNATION	COLOR	KEYING FEATURE	POLARIZATION FEATURES	PART NO.
	4	04-A	NATURAL	3C, 4D	1B	△4 1-521295-1
OBSOLETE	~~3~~	~~---~~	~~BLUE~~	~~NONE~~	~~NONE~~	~~521295-3~~
	3	04-A	NATURAL	3C, 4D	1B	521295-2
	3	---	BLUE	NONE	NONE	521295-1

THIS DRAWING IS A CONTROLLED DOCUMENT.

DIMENSIONS: mm

TOLERANCES UNLESS OTHERWISE SPECIFIED:
0 PLC ± –
1 PLC ± –
2 PLC ± 0.25 [.010]
3 PLC ± –
4 PLC ± –
ANGLES ± –

MATERIAL: NYLON

FINISH: SEE TABLE

DWN JR RUTH 14APR00
CHK MS FEHER 14APR00
APVD D BRATINA 14APR00
PRODUCT SPEC —
APPLICATION SPEC 114-2074
WEIGHT

TE Connectivity

NAME: HOUSING, RECEPT, POSITIVE-LOCK, MKIII, 6.35[.250] SERIES, 4 POSITION/3 CIRCUIT

SIZE	CAGE CODE	DRAWING NO	RESTRICTED TO
A2	00779	C-521295	—



CUSTOMER DRAWING | SCALE 4:1 | SHEET 1 OF 2 | REV P2

521295

© 2019 TE Connectivity. All Rights Reserved.

REVISIONS					
P	LTR	DESCRIPTION	DATE	DWN	APVD
	–	SEE SHEET 1	-	-	-

△5

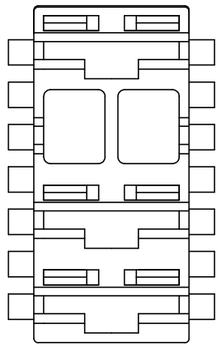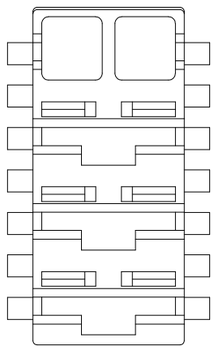P/N	521295-*	1-521295-1
FRONT VIEW		
BLOCKED CAVITY LOCATION	3	4

THIS DRAWING IS A CONTROLLED DOCUMENT.

DIMENSIONS: MM

TOLERANCES UNLESS OTHERWISE SPECIFIED:
0 PLC ±–
1 PLC ±–
2 PLC ±0.25 [.010]
3 PLC ±–
4 PLC ±–
ANGLES ±–

MATERIAL: NYLON – FINISH: – –

DWN JR RUTH 14APR2000
CHK MS FEHER 14APR2000
APVD D BRATINA 14APR2000
PRODUCT SPEC –
APPLICATION SPEC 114-2074
WEIGHT –

TE Connectivity

NAME: HOUSING, RECEPT, POSITIVE-LOCK, MKIII, 6.35[.250] SERIES, 4 POSITION/3CIRCUIT

SIZE	CAGE CODE	DRAWING NO	RESTRICTED TO
A2	00779	C-521295	–

CUSTOMER DRAWING | SCALE 4:1 | SHEET 2 OF 2 | REV P2

Unikeyic Electronics

Global Electronic Components Distributor

Click to view pricing, inventory, delivery, and lifecycle information:

TE Connectivity:

936348-1 SBCHE64R7K TE50BR39J 2310537-1 2834055-1 2-292161-3 MPT100C18RF
RH73H2A40MKTN ROX05SJ18R SMW73R0JT 1903112-2 1-962915-1 1393431-1 175977-2 2005330-1
650075-000 917696-1 CPF0402B37K4E1 U5254-000005-030PA 2377783-2 3-1393225-0 3631B101LL
CRGCQ2010J3K3 SBCHE154R7K 1-794222-0 2380312-2 3430B2F51RTDF 141991-2 1743455-2
1969656-1