
THIS DRAWING IS UNPUBLISHED. RELEASED FOR PUBLICATION -,- .
© COPYRIGHT - BY TYCO ELECTRONICS CORPORATION. ALL RIGHTS RESERVED.

LOC	DIST
AD	00

REVISIONS


P	LTR	DESCRIPTION	DATE	DWN	APVD
	E1	ECO-06-016522	25AUG06	BSV	JO
	E2	REVISED PER ECO-09-021510	12SEP09	KK	AEG

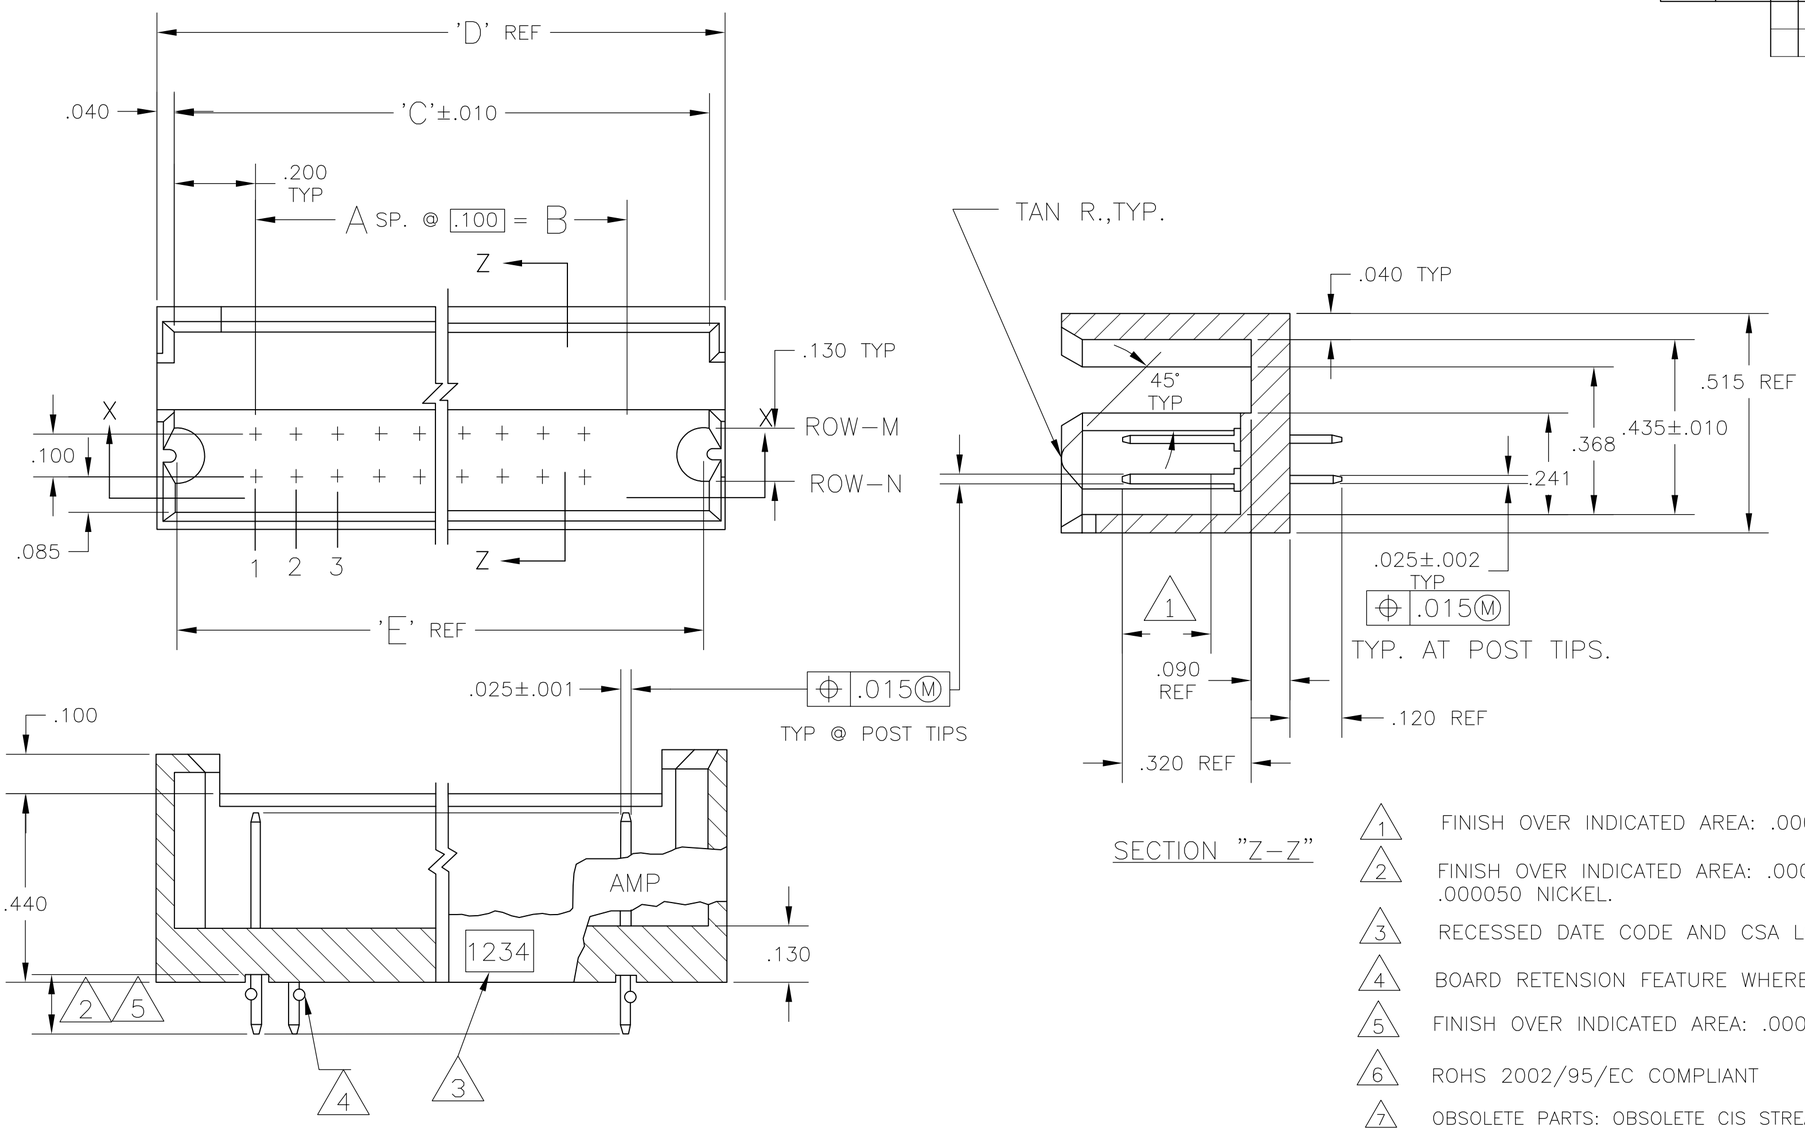

SECTION "X-X"

SECTION "Z-Z"

1. FINISH OVER INDICATED AREA: .000030 GOLD OVER .000050 NICKEL.
2. FINISH OVER INDICATED AREA: .000100-.000200 BRIGHT TIN OVER .000050 NICKEL.
3. RECESSED DATE CODE AND CSA LOGO
4. BOARD RETENSION FEATURE WHERE INDICATED
5. FINISH OVER INDICATED AREA: .000100-.000200 MATTE TIN OVER .000050 NICKEL
6. ROHS 2002/95/EC COMPLIANT
7. OBSOLETE PARTS: OBSOLETE CIS STREAMLINING PER D.RENAUD/D.SINISI

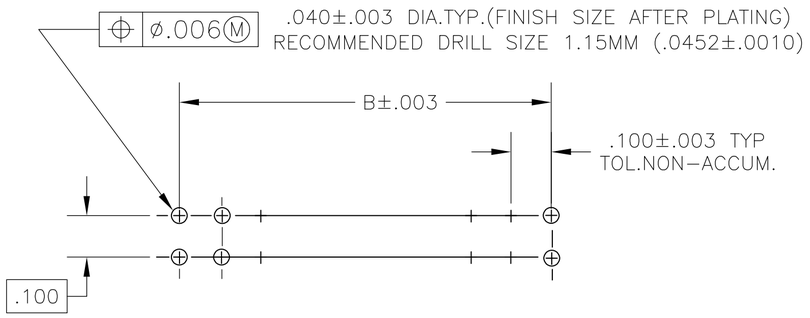

RECOMMENDED P.C. BOARD HOLE LAYOUT

	FINISH	ROW-M 4	ROW-N 4	E	D	C	B	A	NO OF POSN	PART NO
	1 5	8,13,18	8,13,18	2.770	2.880	2.800	2.400	24	50	5-535567-1 6
OBSOLETE	1 2	2,20,40,59	2,20,40,59	6.270	6.580	6.300	5.900	59	120	535567-4
OBSOLETE	1 2	2,17,33,49	2,17,33,49	5.270	5.380	5.300	4.900	49	100	535567-3
OBSOLETE	1 2	~~2,20,39~~	~~2,20,39~~	~~4.290~~	~~4.380~~	~~4.380~~	~~3.900~~	~~39~~	~~80~~	~~535567-2~~
7 OBSOLETE	1 2	~~8,13,18~~	~~8,13,18~~	~~2.770~~	~~2.880~~	~~2.800~~	~~2.400~~	~~24~~	~~50~~	~~535567-1~~

THIS DRAWING IS A CONTROLLED DOCUMENT.

DIMENSIONS: INCHES

TOLERANCES UNLESS OTHERWISE SPECIFIED:
0 PLC ± -
1 PLC ± -
2 PLC ± -
3 PLC ± .005
4 PLC ± -
ANGLES ± -

MATERIAL: HEADER: GLASS FILLED NYLON, COLOR, BLACK
POST: COPPER ALLOY

FINISH: SEE TABLE

DWN HUNT 14SEP88
CHK - 21OCT88
APVD - 21OCT88
PRODUCT SPEC -
APPLICATION SPEC -
WEIGHT -

Tyco Electronics — Tyco Electronics Corporation s-HertogenBosch,Nederlands,

NAME: SHROUDED HEADER ASSEMBLY, MOD II, DOUBLE-ROW, .100 X .100 CL, .025 SQ POSTS, WITH BD RETENTION FEATURE

SIZE	CAGE CODE	DRAWING NO	RESTRICTED TO
A2	00779	C-535567	-

CUSTOMER DRAWING | SCALE 1:1 | SHEET 1 OF 1 | REV E2

535567

Unikeyic Electronics

Global Electronic Components Distributor

Click to view pricing, inventory, delivery, and lifecycle information:

TE Connectivity:

141991-2 2834055-1 MPT100C18RF SMW73R0JT TE50BR39J 2380312-2 917696-1 CRGCQ2010J3K3 RH73H2A40MKTN SBCHE154R7K 1-794222-0 2-292161-3 3-1393225-0 3631B101LL 1903112-2 2005330-1 2310537-1 936348-1 SBCHE64R7K 1393431-1 650075-000 CPF0402B37K4E1 1969656-1 ROX05SJ18R 1743455-2 175977-2 1-962915-1 2377783-2 3430B2F51RTDF U5254-000005-030PA