

© – TE Connectivity. All Rights Reserved.


REVISIONS					
P	LTR	DESCRIPTION	DATE	DWN	APVD
	C1	REVISED PER ECN-22-145617	23JUN2022	AP	MT

NOTES:
UNLESS OTHERWISE SPECIFIED:
ALL RADII TO BE 0.5 [.02]
MATERIAL: CA194 BRASS
FINISH: HOT TIN DIP

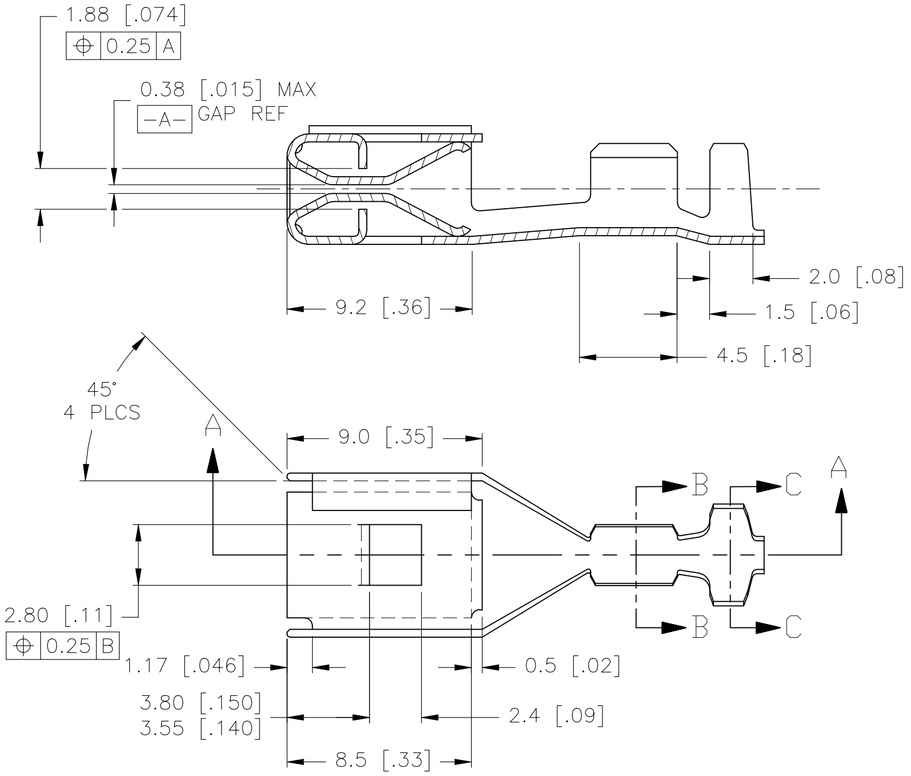


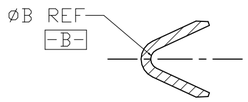


SECTION B-B
WING TYPE-1

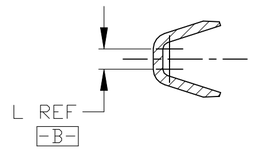


SECTION B-B
WING TYPE-2

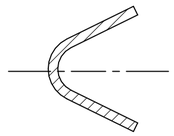


SECTION C-C
WING TYPE-1

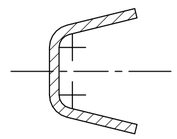


SECTION C-C
WING TYPE-2

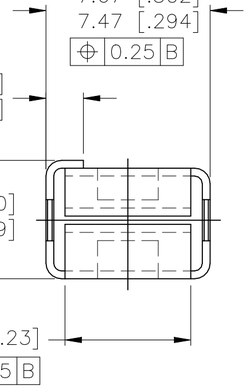


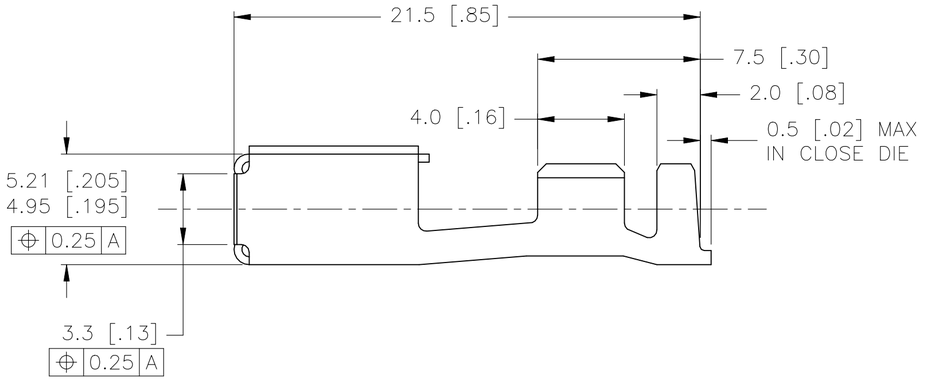

STANDARD WINDING

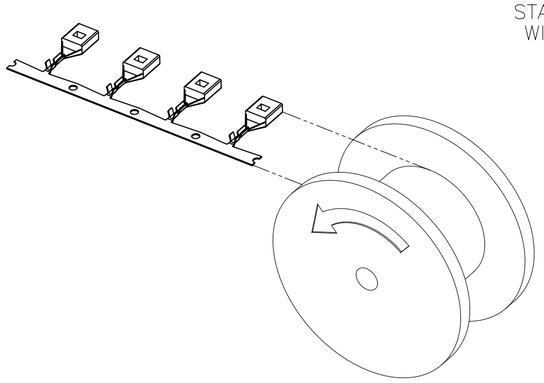

ALTERNATE WINDING

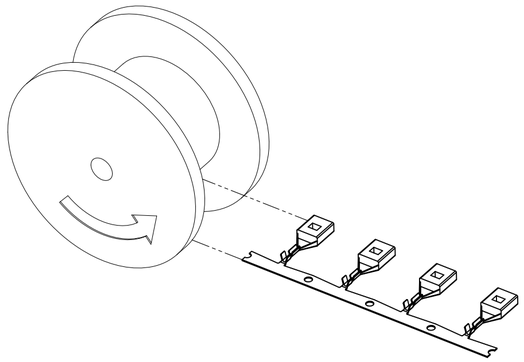

	1-1438250-1		13	2	1.00[.038]	1.3[.05]
	1438250-4	1438250-5	10	1	2.55[.100]	–
OBSOLETE	~~1438250-3~~		11	2	1.50[.059]	1.3[.05]
	~~1438250-2~~	1438250-8	14	1	1.50[.059]	–
	1438250-1	–	18	1	1.00[.038]	–
	TE P/N	TE P/N REWOUND	GRIP CODE	WING TYPE	B	L

THIS DRAWING IS A CONTROLLED DOCUMENT.

DIMENSIONS: mm [INCHES]

TOLERANCES UNLESS OTHERWISE SPECIFIED:
0 PLC ± –
1 PLC ± –
2 PLC ± 0.25
3 PLC ± –
4 PLC ± –
ANGLES ± 2°

MATERIAL: SEE NOTES
FINISH: SEE NOTES

DWN JR BUSSARD 11JUN2003
CHK DM REVAK 11JUN2003
APVD DM REVAK 11JUN2003
PRODUCT SPEC –
APPLICATION SPEC –
WEIGHT 0.000000

TE Connectivity

NAME: TERMINAL BLADE, FEMALE

SIZE	CAGE CODE	DRAWING NO	RESTRICTED TO
A2	00779	C-1438250	–

CUSTOMER DRAWING | SCALE 5:1 | SHEET 1 OF 1 | REV C1

1438250

Unikeyic Electronics

Global Electronic Components Distributor

Click to view pricing, inventory, delivery, and lifecycle information:

TE Connectivity:

ROX05SJ18R 1-962915-1 CPF0402B37K4E1 SBCHE154R7K SBCHE64R7K TE50BR39J U5254-000005-030PA 1-794222-0 2-292161-3 SMW73R0JT 1393431-1 1743455-2 2377783-2 CRGCQ2010J3K3 2310537-1 2834055-1 3430B2F51RTDF 3631B101LL 175977-2 1903112-2 650075-000 917696-1 936348-1 2380312-2 3-1393225-0 MPT100C18RF RH73H2A40MKTN 141991-2 1969656-1 2005330-1