

DO NOT SCALE
DIMENSIONS IN mm

METRIC


THIRD ANGLE PROJECTION

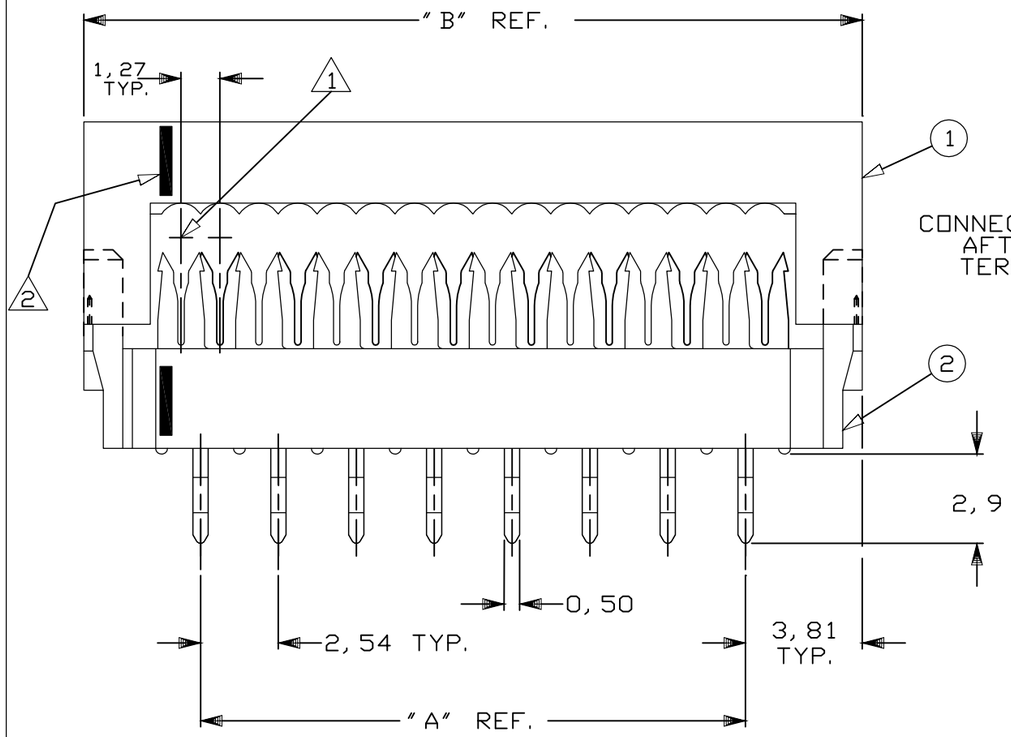

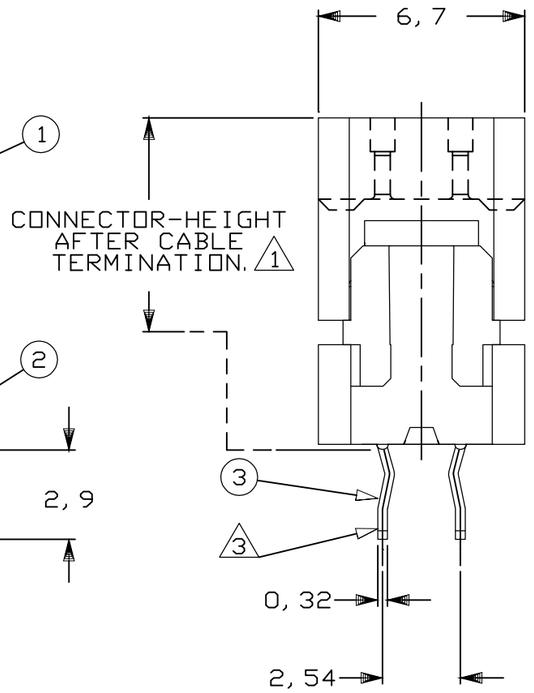

NOTES:

1. CONNECTOR IS DESIGNED FOR FLAT RIBBON CABLE ON 1, 27 CENTERS. FOR CABLE REQUIREMENTS SEE APPLICATION SPECIFICATION 114-19022.
2. INDICATION OF FIRST CABLE POSITION REFERRING TO CORRESPONDING CONTACT POSITION (BLACK INK MARKS)
3. SOLDER-TINES FOR $0,8^{\pm 0,05}$ DIA. HOLES.
4) PRODUCT SPECIFICATION 108-19033

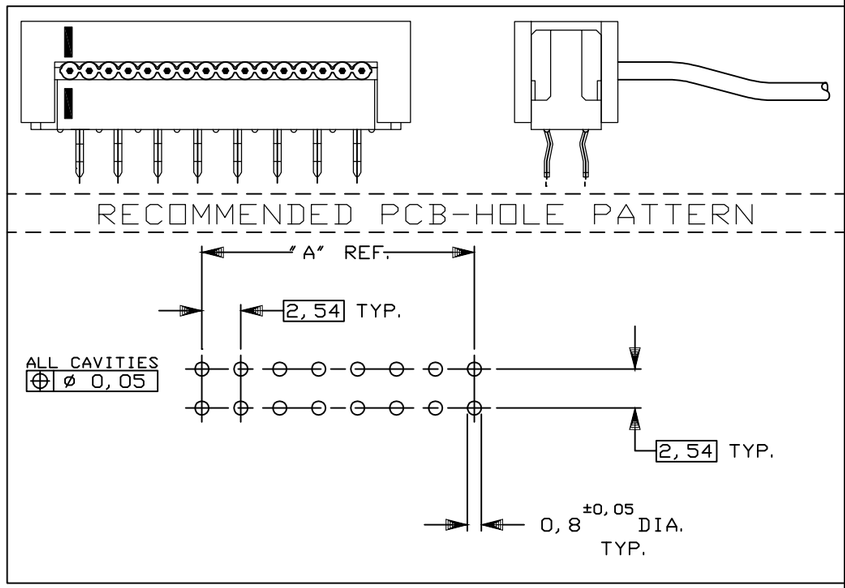

OBSOLETE	86, 36	78, 74	64	~~6-216791-4~~	B
	81, 28	73, 66	60	6-216791-0	B
	68, 58	60, 96	50	5-216791-0	B
	60, 96	53, 34	44	4-216791-4	B
	55, 88	48, 26	40	4-216791-0	B
	48, 26	40, 64	34	3-216791-4	B
	38, 10	30, 48	26	2-216791-6	B
	30, 48	22, 86	20	2-216791-0	B
	25, 40	17, 78	16	1-216791-6	B
	22, 86	15, 24	14	1-216791-4	B
	17, 78	10, 16	10	1-216791-0	B
	12, 70	5, 08	6	216791-6	B
	DIM. " B" REF.	DIM. " A" REF.	NR. OF POS.	PARTNUMBER	PART REV.

③	CONTACTS	PHOSPHORBRONZE			3, 0-5, 1µm TIN WITH ENTIRE NICKEL UNDERCOATING
②	HOUSING AND COVER	THERMOPLASTIC POLYESTER			GREY
①	HOUSING				
	COMPONENT NAME	MATERIAL			PLATING / COLOUR

–	–	–	–	–
–	–	–	–	–
–	–	–	–	–
B3	ECR-10-022530	KK	HMR	07JAN11
B2	ET00-0243-04	A. V.	C. T.	21MAR2005
B1	ET00-0023-04	D. C.	C. T.	09FEB2004
B	H-9670	JvdH	R. V.	20-03-92
LTR.	REVISION RECORD	DR.	CHK.	DATE

CUSTOMER DRAWING FOR REFERENCE ONLY WILL NOT BE UPDATED

c COPYRIGHT 19- BY TE HOLLAND B. V.
ALL INTERNATIONAL RIGHTS RESERVED. TE PRODUCTS MAY BE COVERED BY U. S. AND FOREIGN AND/OR PATENTS PENDING.

THIS DRAWING IS UNPUBLISHED
~~RELEASED FOR PUBLICATION - - , 19 - -~~

TE Connectivity

NAME
AMP-LATCH
2, 54 DIL-PLUG CONNECTOR
WITH RETENTION FEATURE.

DR. : R. HOGEVEEN.	CHK. : R. VERSTIJNEN.	APP. : L. V. SOEST.	DWG. No.	REV. LTR.	SHEET	
DATE: 06-11-89	DATE: 09-11-89	DATE: 09-11-89	C-216791	B3	1 OF 1	A3

R6-128
(REV. 04-91)

8 7 6 5 4 3 2 1

F E D C B A

Unikeyic Electronics

Global Electronic Components Distributor

Click to view pricing, inventory, delivery, and lifecycle information:

TE Connectivity:

2380312-2 936348-1 MPT100C18RF 1743455-2 1969656-1 2-292161-3 2377783-2 650075-000 CRGCQ2010J3K3 1903112-2 2005330-1 RH73H2A40MKTN ROX05SJ18R SMW73R0JT 3430B2F51RTDF SBCHE64R7K TE50BR39J 1393431-1 2310537-1 2834055-1 3-1393225-0 917696-1 CPF0402B37K4E1 U5254-000005-030PA 1-794222-0 175977-2 3631B101LL 1-962915-1 141991-2 SBCHE154R7K