


THIS DRAWING IS UNPUBLISHED. RELEASED FOR PUBLICATION –,– .
© COPYRIGHT – By – ALL RIGHTS RESERVED.

REVISIONS					
P	LTR	DESCRIPTION	DATE	DWN	APVD
	AT	REVISED PER ECR–24–204274	29APR2024	DK	RE

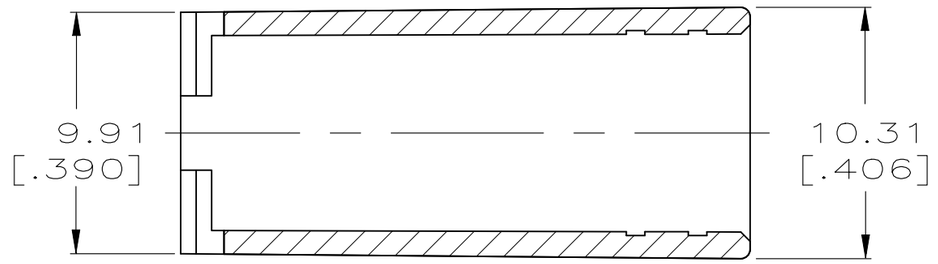


SECTION B–B

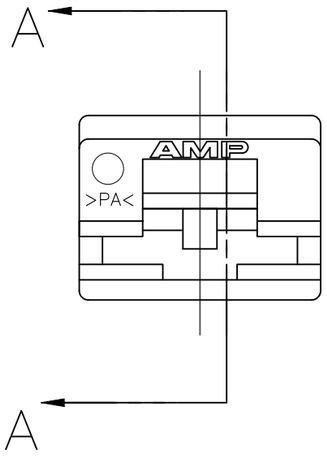

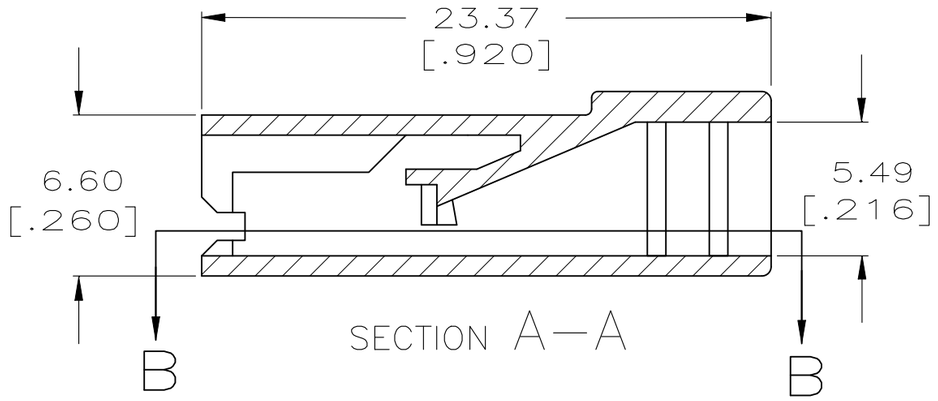

SECTION A–A

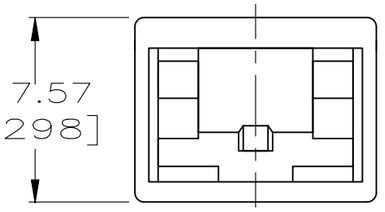

1. SPECIAL PACKAGING QUANTITIES.
2. POLYAMIDE ACCORDING TO IEC 60335–1, GLOW WIRE.
3. PRELIMINARY – NOT FOR PRODUCTION
5. CONTACT PRODUCT ENGINEERING FOR TERMINAL RECOMMENDATIONS WHEN USING THIS INSULATOR WITH 10 AWG WIRE
6. SUPERSEDED BY 2–480416–5

FINISH	MATERIAL	PART NO
NATURAL	66 NYLON, V0 GWT	2–480416–5
NATURAL	66 NYLON, UL94 V0 150C	2–480416–4
~~NATURAL~~	~~66 NYLON, UL94 V0~~ (2)	~~2–480416–3~~ (3)
~~NATURAL~~	~~UL94 V2~~ (2)	~~2–480416–2~~
~~NATURAL~~	~~6/6 NYLON~~	~~2–480416–1~~ (3)(1)
~~NATURAL~~	~~UL94 5VA RATED~~	~~2–480416–0~~ (3)
NATURAL	4/6 NYLON UL 150	1–480416–8
~~NATURAL~~	~~66 NYLON, V0~~	~~1–480416–7~~
~~NATURAL~~	~~POLYESTER~~	~~1–480416–6~~
~~RED~~	6/6 NYLON	~~1–480416–4~~
~~BLUE~~		~~1–480416–3~~
BLACK		1–480416–1
NATURAL		1–480416–0

OBSOLETE (6) (6)

OBSOLETE NATURAL ~~6/6 NYLON~~ ~~2–480416–1~~

OBSOLETE NATURAL ~~UL94 5VA RATED~~ ~~2–480416–0~~

SUPERSEDED BY 2–480416–5

SUPERSEDED BY 1–480416–0

OBSOLETE ~~RED~~ ~~1–480416–4~~

SUPERSEDED BY 1–480416–0 ~~BLUE~~ ~~1–480416–3~~

FINISH	MATERIAL	PART NO
NATURAL	66 UL NYLON V0 NATURAL	2–480416–5
BLACK	66/6 V0 BLACK	480416–2
NATURAL	66/6 V0 NATURAL	480416–1

(2)

THIS DRAWING IS A CONTROLLED DOCUMENT.

DIMENSIONS: mm [INCHES]

TOLERANCES UNLESS OTHERWISE SPECIFIED:
0 PLC ± –
1 PLC ± –
2 PLC ± 0.38 [.015]
3 PLC ± –
4 PLC ± –
ANGLES ± –

MATERIAL: SEE TABLE

FINISH: SEE TABLE

DWN	JR RUTH	2/4/91
CHK	P FORTNEY	2/4/91
APVD	C MEYERS	2/4/91
PRODUCT SPEC	–	
APPLICATION SPEC	–	
WEIGHT		

TE Connectivity

NAME: HOUSING, RECEPTACLE, FASTON, 6.35 [.250] SERIES –

SIZE	CAGE CODE	DRAWING NO	RESTRICTED TO
A3	00779	C–480416	–

CUSTOMER DRAWING | SCALE 4:1 | SHEET 1 OF 1 | REV AT

Unikeyic Electronics

Global Electronic Components Distributor

Click to view pricing, inventory, delivery, and lifecycle information:

TE Connectivity:

2380312-2 2834055-1 1743455-2 175977-2 1903112-2 SMW73R0JT 650075-000 MPT100C18RF SBCHE154R7K 1393431-1 3631B101LL ROX05SJ18R SBCHE64R7K 3-1393225-0 917696-1 U5254-000005-030PA 2-292161-3 CRGCQ2010J3K3 TE50BR39J 936348-1 2005330-1 1-962915-1 141991-2 1969656-1 3430B2F51RTDF RH73H2A40MKTN 1-794222-0 2310537-1 2377783-2 CPF0402B37K4E1