

© 2024 TE Connectivity. All Rights Reserved.


PN 1-6

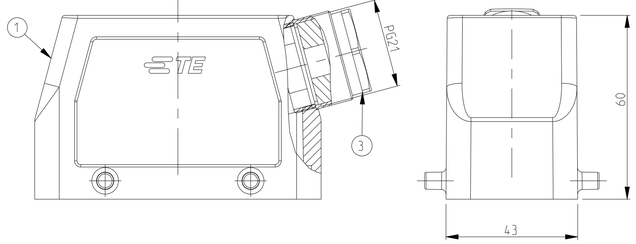



PN 0-1

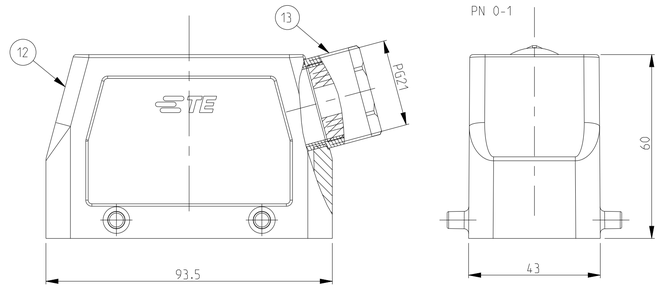



~~PN 2-6~~ A8

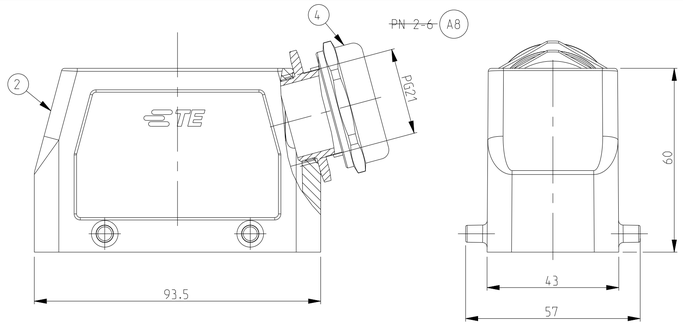



PN 1-1 & 2-1

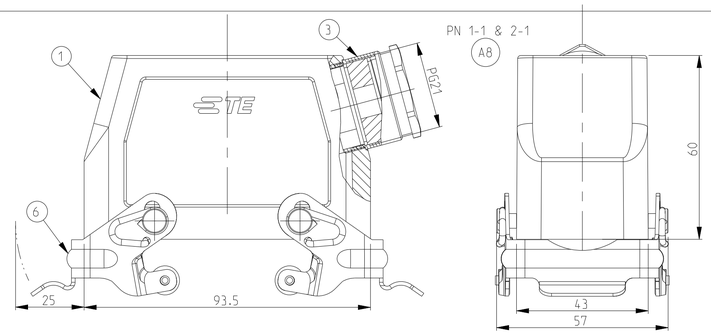



PN 0-2

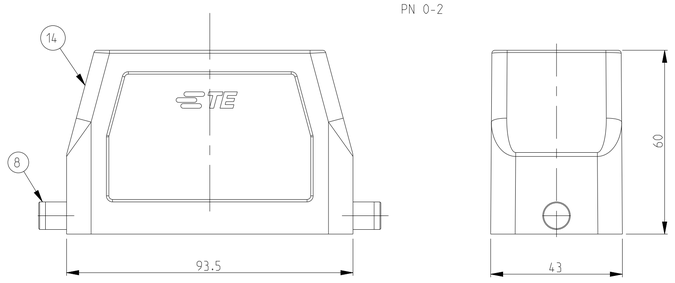



PN 1-7

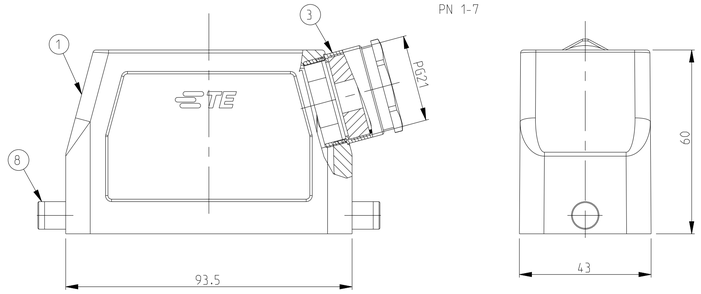



PN 2-7

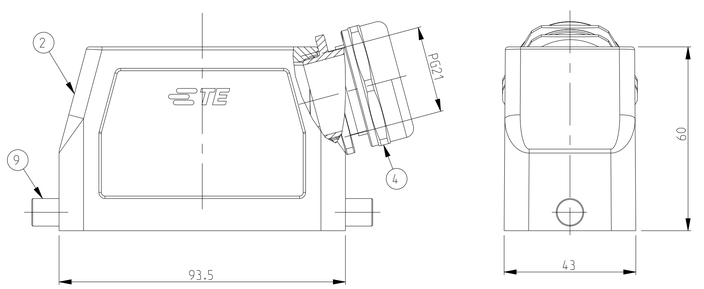


PN 1-3

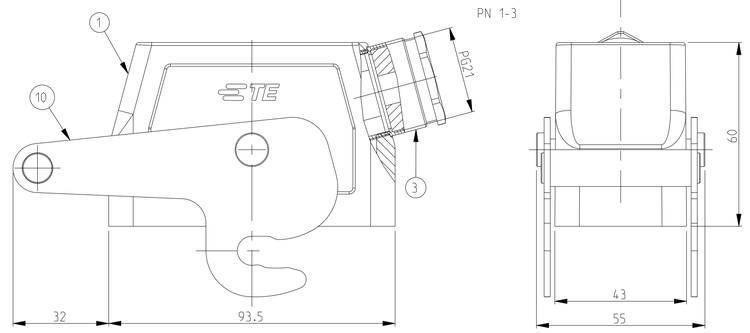


PN 2-3

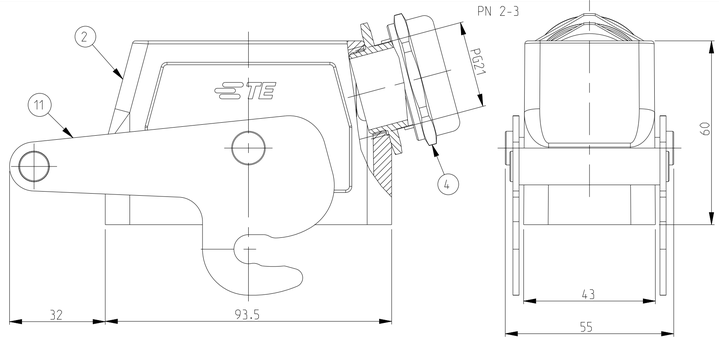


| REVISIONS | | | | | |
|---|---|---|---|---|---|
| P | LTR | DESCRIPTION | DATE | DWN | APVD |
| | A8 | ECR-10-022250 | 27.10.2010 | SR | AR |
| | A9 | ECR-17-013084 | 29MAR18 | SG | MKO |
| | A10 | REVISED PER ECR-24-201443 | 24APR24 | RK | WR |
| | | | | | |

NOTES

1 Material: Housing: aluminium diecasting alloy
Seals: Neoprene: Viton

2 Surface:- -Powder varnish grey
-Aluminium oxide+Varnish black/ White/ Yellow

3 Varnish on the inside not necessary

4 Packaging
Packaging quantity 5 piece in a box

5 Special packaging quantity 50 pieces in kanban-box


6 OBSOLETE PARTS: OBSOLETE CIS STREAMLINING PER D.RENAUD/D.SINISI

PN 0-1




SCALE 1:2

A8 ~~PN 2-6~~

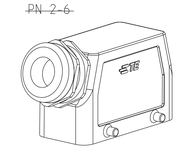


SCALE 1:2

A8 PN 1-1 & 2-1

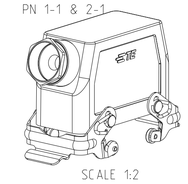

SCALE 1:2

PN 1-6

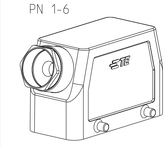

SCALE 1:2

PN 1-7




SCALE 1:2

PN 2-7




SCALE 1:2

PN 1-3

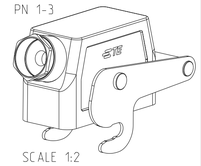


SCALE 1:2

PN 2-3

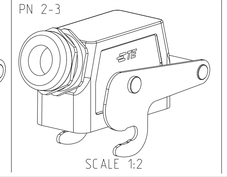

SCALE 1:2

PN 0-2

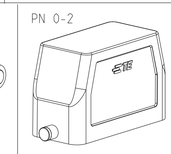

SCALE 1:2

| ITEM NO | DESCRIPTION | MATERIAL | SURFACE | COLOR | NOTES |
|---|---|---|---|---|---|
| 1 | Hood HB.16 | Aluminium | | Grey | Without Bolt |
| 1 | Cable connection round PG21 | Brass | Nickel plated | - | Seal from Viton |
| 1 | Hood HB.16.Pg.1.21 | Aluminium | - | Black | Unpainted |
| 1 | ZB-Central locking | Stainless steel | - | - | - |
| 1 | ZB-Central locking | Steel | Zinc plated | Blue | - |
| 2 | LB-Clip bolt | Stainless steel | Blank | - | - |
| 2 | LB-Clip bolt | Steel | Zinc plated | Blue | - |
| | VS-Locking clip | Stainless steel | - | | - |
| 2 | VS-Locking clip | Steel | Zinc plated | Blue | - |
| | VS-Clip bolt | Stainless steel | - | | - |
| 1 | Gland fitting PG21 | Brass | Nickel plated | | - |
| 1 | Cable conection round PG21 | Brass | Nickel plated | | - |
| 1 | Hood HB.16.Pg.1.21 | Aluminium | Aluminium oxide | Black | - |
| 1 | Hood HB.16.Pg.1.21 | Aluminium | - | Grey | - |

| 0-20-12-31-32-71-72-11-12-61-6 | DESCRIPTION |
|---|---|
| HB.16.ST.GR | ORDERING TEXT |
| ~~HB.16.STS.1.21.V.SO~~ | |
| ~~HB-K/Z.16.STS-ZB.1.21~~ | |
| HB-Z.16.STS-ZB.1.21 | |
| HB-K.16.STS-GR.1.21 | |
| HB.16.STS-GR.1.21 | |
| HB-K.16.STS-VS.1.21 | |
| HB.16.STS-VS.1.21 | |
| ~~HB-K.16.STS-1.21~~ | |
| HB.16.STS.1.21 | |

THIS DRAWING IS A CONTROLLED DOCUMENT.

DIMENSIONS: mm

TOLERANCES UNLESS OTHERWISE SPECIFIED: ISO 8015 ISO 2768-mK DIN 9001-100
0 PLC ±1°
1 PLC ±0°30'
2 PLC ±0°10'
3 PLC ±0°05'
4 PLC ±0°01'
ANGLES ±1°

MATERIAL - -

FINISH - -

DWN Schneider 30.11.1998
CHK Schweiger 30.11.1998
APVD -
PRODUCT SPEC -
APPLICATION SPEC -
WEIGHT -

TE Connectivity

NAME Hood.HB.16
- -

| SIZE | CAGE CODE | DRAWING NO | RESTRICTED TO |
|---|---|---|---|
| A1 | 00779 | C-1102289 | - |

CUSTOMER DRAWING | SCALE 1:1 | SHEET 1 OF 1 | REV A10

4805 (3/13)

# Unikeyic Electronics

Global Electronic Components Distributor

Click to view pricing, inventory, delivery, and lifecycle information:

## TE Connectivity:

141991-2 936348-1 MPT100C18RF RH73H2A40MKTN U5254-000005-030PA 1-962915-1 SBCHE154R7K 1969656-1 1743455-2 2310537-1 3430B2F51RTDF 1-794222-0 1393431-1 175977-2 650075-000 CPF0402B37K4E1 CRGCQ2010J3K3 2005330-1 SMW73R0JT 1903112-2 3-1393225-0 ROX05SJ18R 2-292161-3 2377783-2 2380312-2 2834055-1 3631B101LL 917696-1 SBCHE64R7K TE50BR39J