


THIS DRAWING IS UNPUBLISHED. RELEASED FOR PUBLICATION 20
© COPYRIGHT 20 BY - ALL RIGHTS RESERVED.

REVISIONS

P	LTR	DESCRIPTION	DATE	DWN	APVD
	A2	ECR-17-012365	26AUG2017	RL	CW
	A3	ECR-18-018974	15NOV2018	WQR	CW
	B	ECR-20-008190	28SEP2020	WQR	CW
	C	ECR-23-194273	18DEC2023	BS	CW

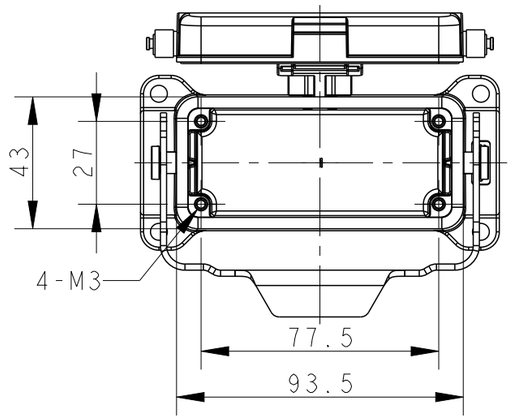


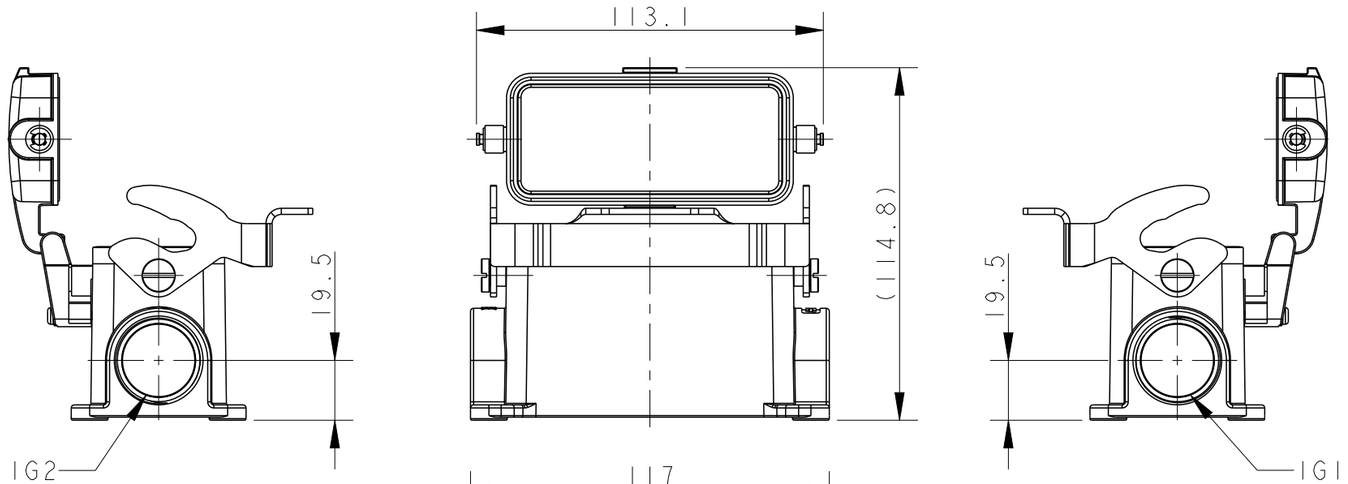

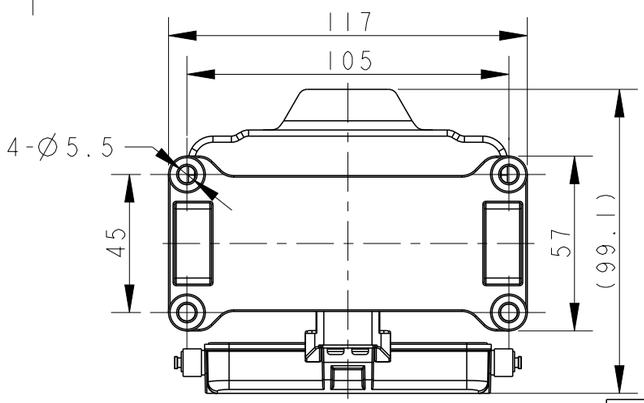

NOTES:
1. TECHNICAL CHARACTERISTICS:
   HOUSING MATERIAL: DIE CAST ALUMINIUM ALLOY
   SURFACE TREATMENT: POWDER COATED,GREY
   DEGREE OF PROTECTION: IP65 (MATED)

注释：
1. 技术参数：
   下壳材料： 铝合金
   表面处理： 粉末喷涂，灰色
   防护等级： IP65(配合)

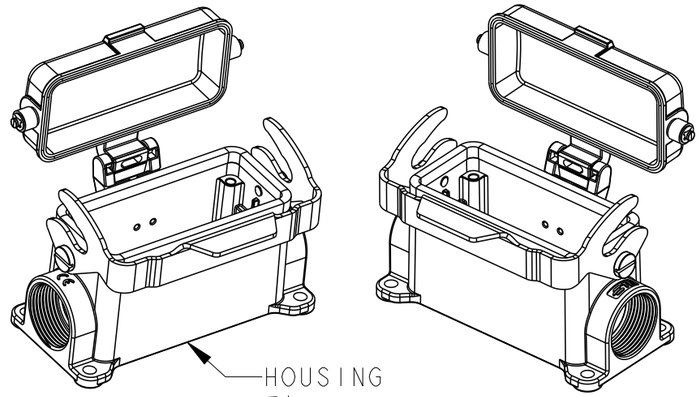

SCALE 2:5

TYPE 1: T1620163XXX-000 HI6B-SDRM-LB-PG/M
类型 1: T1620163XXX-000 HI6B下壳，表面安装，彩锌单扣，PG/M，
带金属保护盖，灰色粉末喷涂

THIS DRAWING IS A CONTROLLED DOCUMENT.

DIMENSIONS: mm

TOLERANCES UNLESS OTHERWISE SPECIFIED:
0 PLC ±-
1 PLC ±-
2 PLC ±-
3 PLC ±-
4 PLC ±-
ANGLES ±-

MATERIAL - -

FINISH - -

DWN DAVID LI 23JUN2015
CHK CHRIS WANG 23JUN2015
APVD XIANG XU 23JUN2015
PRODUCT SPEC 108-137013
APPLICATION SPEC 114-137013
WEIGHT -

TE Connectivity

NAME HI6B-SDRM-LB-PG/M


SIZE	CAGE CODE	DRAWING NO	RESTRICTED TO
A3	-	C-T1620163XXXXX00	


CUSTOMER DRAWING | SCALE 1:2 | SHEET 1 OF 3 | REV C

THIS DRAWING IS UNPUBLISHED. RELEASED FOR PUBLICATION 20
© COPYRIGHT 20 BY - ALL RIGHTS RESERVED.


REVISIONS

P	LTR	DESCRIPTION	DATE	DWN	APVD
	-	SEE SHEET 1	-	-	-

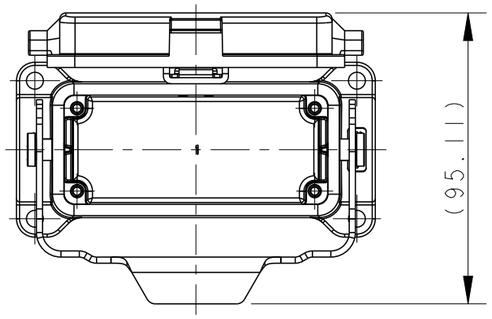


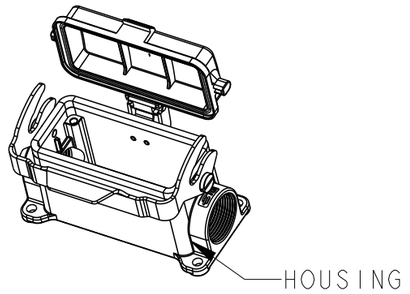

SCALE 3:10

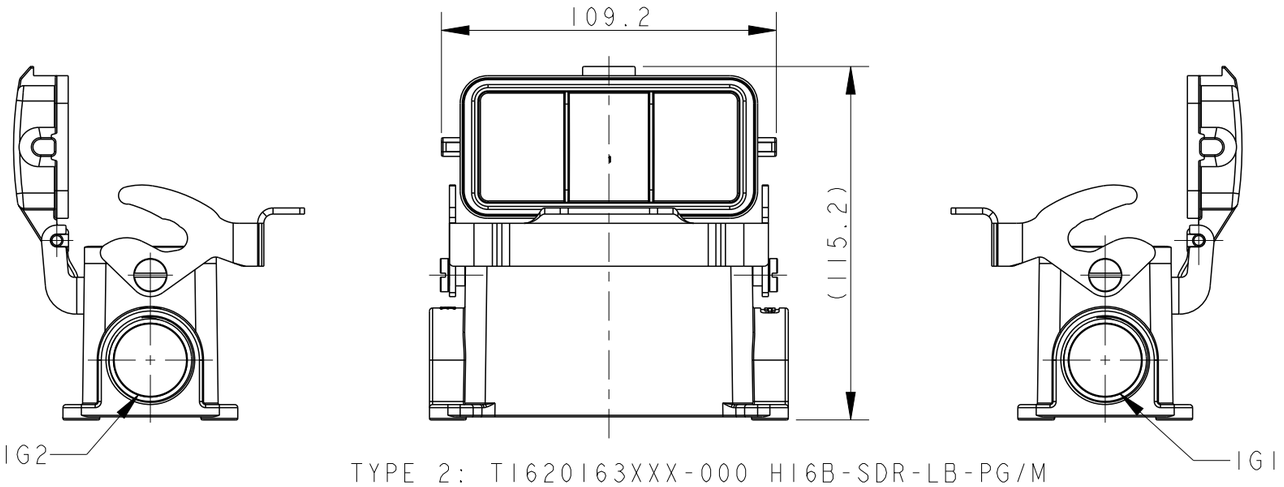


TYPE 2: TI620163XXX-000 HI6B-SDR-LB-PG/M
OTHER SPEC REFER TO TYPE 1
类型 2: TI620163XXX-000 HI6B下壳，表面安装，彩锌单扣，PG/M，带塑料保护盖，灰色粉末喷涂，其余规范参照类型1

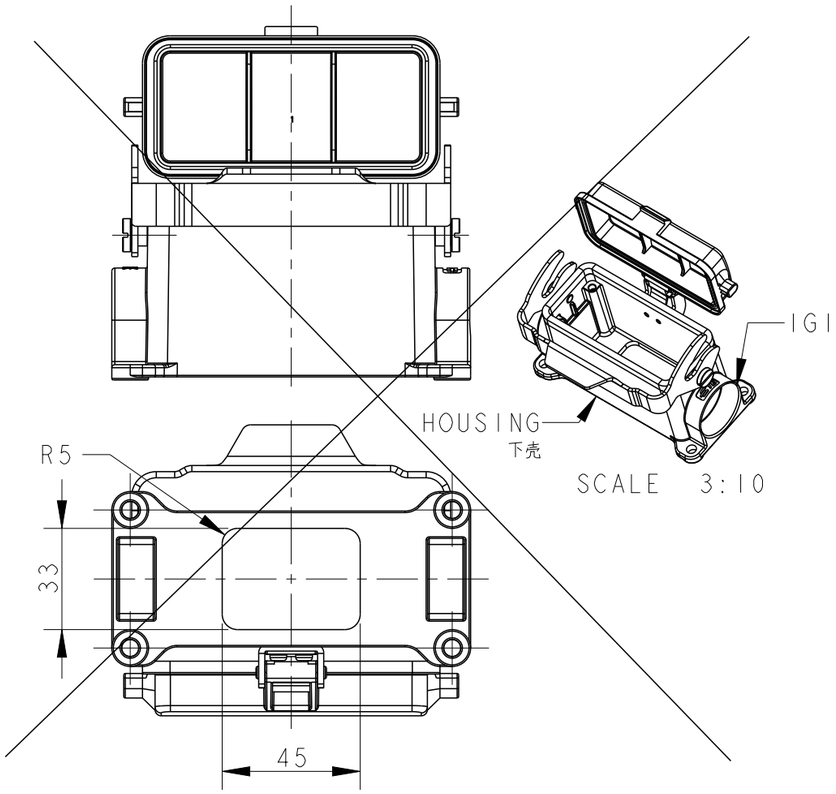


SCALE 3:10

TYPE 4: TI620163132-100 HI6B-SDR-LB-M32
OTHER SPEC REFER TO TYPE 2
类型 4: TI620163132-100 HI6B下壳，表面安装，彩锌单扣，M32，带塑料保护盖，底部铣槽，灰色粉末喷涂，其余规范参照类型2

OBSOLETE TYPE 4 PN
废除类型4料号

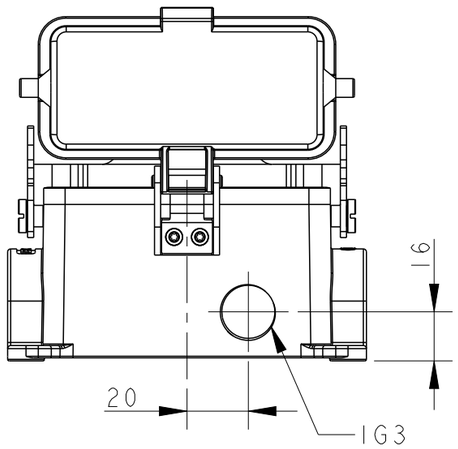

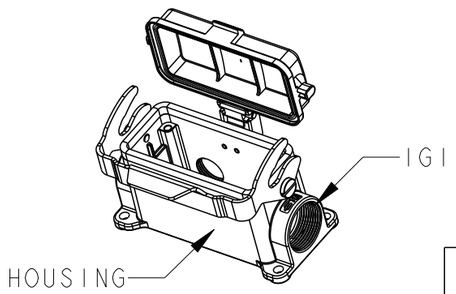

SCALE 3:10

TYPE 3: TI620162III-000 HI6B-SDR-LB-PGII/PG21
OTHER SPEC REFER TO TYPE 2
类型 3: TI620162III-000 HI6B下壳，表面安装，彩锌单扣，PGII +正面PG21，带塑料保护盖，灰色粉末喷涂，其余规范参照类型2

THIS DRAWING IS A CONTROLLED DOCUMENT.

DIMENSIONS: mm

TOLERANCES UNLESS OTHERWISE SPECIFIED:
0 PLC ±-
1 PLC ±-
2 PLC ±-
3 PLC ±-
4 PLC ±-
ANGLES ±-

MATERIAL - -

FINISH - -

DWN DAVID LI 23JUN2015
CHK CHRIS WANG 23JUN2015
APVD XIANG XU 23JUN2015
PRODUCT SPEC 108-137013
APPLICATION SPEC 114-137013
WEIGHT -

TE Connectivity


NAME HI6B-SDRM-LB-PG/M


SIZE	CAGE CODE	DRAWING NO	RESTRICTED TO
A3	-	C-TI62016XXXXX00	

CUSTOMER DRAWING | SCALE 1:2 | SHEET 2 OF 3 | REV C

THIS DRAWING IS UNPUBLISHED. RELEASED FOR PUBLICATION 20
© COPYRIGHT 20 BY - ALL RIGHTS RESERVED.

TYPE 5: TI620162520-000 HI6B-SDR-LB-2M25/M20
OTHER SPEC REFER TO TYPE 2
类型 5: TI620162520-000 HI6B下壳，表面安装，彩锌单扣，
侧出2M25，底出M20，带塑料保护盖，灰色粉末喷涂，其余规范参照类型2

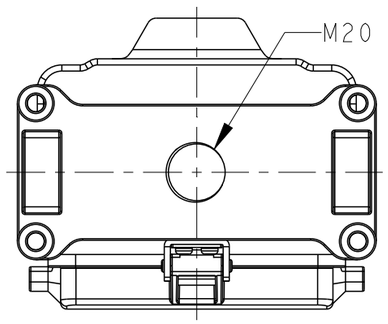

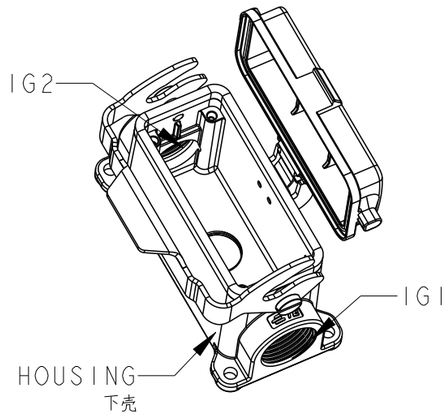

REVISIONS					
P	LTR	DESCRIPTION	DATE	DWN	APVD
	-	SEE SHEET 1	-	-	-

NOTES:

SEE SHEET 1

注释：

参照 SHEET 1

PART NUMBER 料号	PART DESCRIPTION 描述	IG1	IG2	IG3	TYPE 类型
TI620163421-000	HI6B-SDRM-LB-PG21 HI6B HOUSING,SURFACE MOUNTED,METAL SINGLE LOCKING,PG21,METAL PROTECTION COVER,POWDER COATED,GREY HI6B下壳，表面安装，彩锌单扣，PG21，带金属保护盖，灰色粉末喷涂	PG21	-	-	TYPE 1 类型1
TI620163425-000	HI6B-SDRM-LB-M25 HI6B HOUSING,SURFACE MOUNTED,METAL SINGLE LOCKING,M25,METAL PROTECTION COVER,POWDER COATED,GREY HI6B下壳，表面安装，彩锌单扣，M25，带金属保护盖，灰色粉末喷涂	M25	-	-	
TI620163321-000	HI6B-SDRM-LB-2PG21 HI6B HOUSING,SURFACE MOUNTED,METAL SINGLE LOCKING,2PG21,METAL PROTECTION COVER,POWDER COATED,GREY HI6B下壳，表面安装，彩锌单扣，2PG21，带金属保护盖，灰色粉末喷涂	PG21	PG21	-	
TI620163325-000	HI6B-SDRM-LB-2M25 HI6B HOUSING,SURFACE MOUNTED,METAL SINGLE LOCKING,2M25,METAL PROTECTION COVER,POWDER COATED,GREY HI6B下壳，表面安装，彩锌单扣，2M25，带金属保护盖，灰色粉末喷涂	M25	M25	-	
TI620163121-000	HI6B-SDR-LB-PG21 HI6B HOUSING,SURFACE MOUNTED,METAL SINGLE LOCKING,PG21,PLASTIC PROTECTION COVER,POWDER COATED,GREY HI6B下壳，表面安装，彩锌单扣，PG21，带塑料保护盖，灰色粉末喷涂	PG21	-	-	TYPE 2 类型2
TI620163120-000	HI6B-SDR-LB-M20 HI6B HOUSING,SURFACE MOUNTED,METAL SINGLE LOCKING,M20,PLASTIC PROTECTION COVER,POWDER COATED,GREY HI6B下壳，表面安装，彩锌单扣，M20，带塑料保护盖，灰色粉末喷涂	M20	-	-	
TI620163125-000	HI6B-SDR-LB-M25 HI6B HOUSING,SURFACE MOUNTED,METAL SINGLE LOCKING,M25,PLASTIC PROTECTION COVER,POWDER COATED,GREY HI6B下壳，表面安装，彩锌单扣，M25，带塑料保护盖，灰色粉末喷涂	M25	-	-	
~~TI620163132-000~~ OBSOLETE 废除	~~HI6B-SDR-LB-M32~~ ~~HI6B HOUSING,SURFACE MOUNTED,METAL SINGLE LOCKING,M32,PLASTIC PROTECTION COVER,POWDER COATED,GREY~~ ~~HI6B下壳，表面安装，彩锌单扣，M32，带塑料保护盖，灰色粉末喷涂~~	~~M32~~	~~-~~	~~-~~	
TI620163220-000	HI6B-SDR-LB-2M20 HI6B HOUSING,SURFACE MOUNTED,METAL SINGLE LOCKING,2M20,PLASTIC PROTECTION COVER,POWDER COATED,GREY HI6B下壳，表面安装，彩锌单扣，2M20，带塑料保护盖，灰色粉末喷涂	M20	M20	-	
TI620163221-000	HI6B-SDR-LB-2PG21 HI6B HOUSING,SURFACE MOUNTED,METAL SINGLE LOCKING,2PG21,PLASTIC PROTECTION COVER,POWDER COATED,GREY HI6B下壳，表面安装，彩锌单扣，2PG21，带塑料保护盖，灰色粉末喷涂	PG21	PG21	-	
TI620163225-000	HI6B-SDR-LB-2M25 HI6B HOUSING,SURFACE MOUNTED,METAL SINGLE LOCKING,2M25,PLASTIC PROTECTION COVER,POWDER COATED,GREY HI6B下壳，表面安装，彩锌单扣，2M25，带塑料保护盖，灰色粉末喷涂	M25	M25	-	
TI620162111-000	HI6B-SDR-LB-PG11/PG21 HI6B HOUSING,SURFACE MOUNTED,METAL SINGLE LOCKING,PG11+FRONT ENTRY PG21,PLASTIC PROTECTION COVER,POWDER COATED,GREY HI6B下壳，表面安装，彩锌单扣，PG11+正面PG21，带塑料保护盖，灰色粉末喷涂	PG21	-	PG11	TYPE 3 类型3
~~TI620163132-100~~ OBSOLETE 废除	~~HI6B-SDR-LB-M32/T~~ ~~HI6B HOUSING,SURFACE MOUNTED,METAL SINGLE LOCKING,M32,PLASTIC PROTECTION COVER,MILL ON BOTTOM,POWDER COATED,GREY~~ ~~HI6B下壳，表面安装，彩锌单扣，M32，带塑料保护盖，底部铣槽，灰色粉末喷涂~~	~~M32~~	~~-~~	~~-~~	TYPE 4 类型4
TI620162520-000	HI6B-SDR-LB-2M25/M20 HI6B HOUSING,SURFACE MOUNTED,METAL SINGLE LOCKING,SIDE ENTRY 2M25,BOTTOM ENTRY M20, PLASTIC PROTECTION COVER,POWDER COATED,GREY HI6B下壳，表面安装，彩锌单扣，侧出2M25，底出M20，带塑料保护盖，灰色粉末喷涂	M25	M25	-	TYPE 5 类型5

THIS DRAWING IS A CONTROLLED DOCUMENT.

DIMENSIONS: mm

TOLERANCES UNLESS OTHERWISE SPECIFIED:
0 PLC ±-
1 PLC ±-
2 PLC ±-
3 PLC ±-
4 PLC ±-
ANGLES ±-

MATERIAL - -

FINISH - -

DWN DAVID LI 23JUN2015
CHK CHRIS WANG 23JUN2015
APVD XIANG XU 23JUN2015
PRODUCT SPEC 108-137013
APPLICATION SPEC 114-137013
WEIGHT -

TE Connectivity

NAME HI6B-SDRM-LB-PG/M

SIZE	CAGE CODE	DRAWING NO	RESTRICTED TO
A3	-	C-TI62016XXXXX00	

CUSTOMER DRAWING | SCALE 1:2 | SHEET 3 OF 3 | REV C

Unikeyic Electronics

Global Electronic Components Distributor

Click to view pricing, inventory, delivery, and lifecycle information:

TE Connectivity:

936348-1 CPF0402B37K4E1 3430B2F51RTDF 917696-1 SBCHE154R7K TE50BR39J MPT100C18RF RH73H2A40MKTN 2377783-2 3-1393225-0 3631B101LL CRGCQ2010J3K3 2005330-1 2310537-1 650075-000 ROX05SJ18R SMW73R0JT U5254-000005-030PA 141991-2 1743455-2 1969656-1 2-292161-3 2380312-2 SBCHE64R7K 2834055-1 1-962915-1 1393431-1 1903112-2 1-794222-0 175977-2