

© – TE Connectivity. All Rights Reserved.

REVISIONS					
P	LTR	DESCRIPTION	DATE	DWN	APVD
	H3	REVISED PER ECN-22-153872	16MAY2022	RK	MF

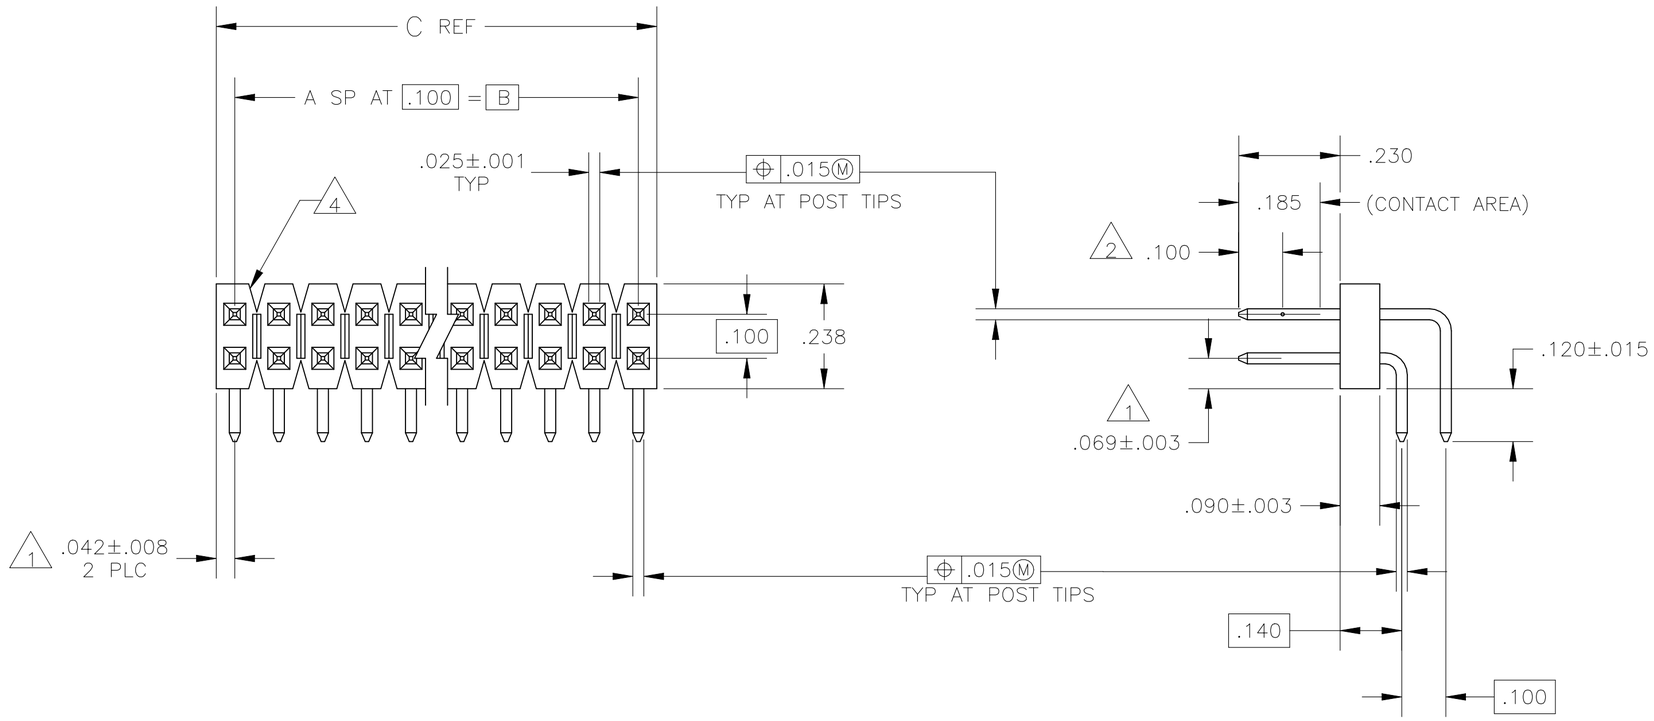

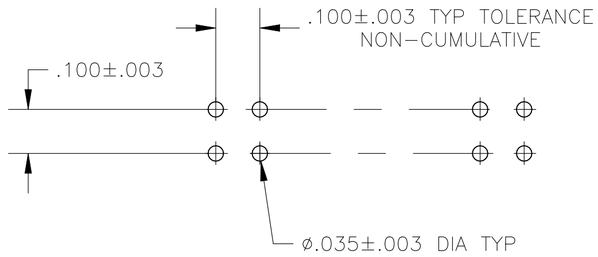

RECOMMENDED HOLE LAYOUT

THIS DRAWING IS A CONTROLLED DOCUMENT.		DWN H MOLL 23-10-87	TE Connectivity Ltd.
DIMENSIONS: INCHES	TOLERANCES UNLESS OTHERWISE SPECIFIED: 0 PLC ± – ; 1 PLC ± – ; 2 PLC ± – ; 3 PLC ± .005 ; 4 PLC ± – ; ANGLES ± –	CHK T. CLARK 23-10-87	NAME HEADER ASSY, MOD II, B/A, DR, .100X.100 C/L, RA, WITH .025 SQ POSTS
		APVD T. CLARK 29-10-87	
		PRODUCT SPEC —	
		APPLICATION SPEC —	SIZE A2 · CAGE CODE 00779 · DRAWING NO C-103326 · RESTRICTED TO —
MATERIAL: HOUSING: FLAME RETARDENT THERMOPLASTIC, COLOR: BLACK POSTS: COPPER ALLOY	FINISH SEE TABLE	WEIGHT —	CUSTOMER DRAWING · SCALE 4:1 · SHEET 1 OF 2 · REV H3

103326

© – TE Connectivity. All Rights Reserved.

REVISIONS					
P	LTR	DESCRIPTION	DATE	DWN	APVD
	–	SEE SHEET 1	–	—	—

1. THE NOTED DIMENSIONS APPLY AT THE INTERSECTION OF THE POST AND HOUSING
2. POINT OF MEASUREMENT FOR PLATING THICKNESS.
3. ASSEMBLY MAY BE BROKEN TO THE DESIRED NUMBER OF POSITIONS
4. BREAKAWAY NOTCH ANGLE CAN BE ORIENTED TO THE RIGHT (AS SHOWN) OR TO THE LEFT
5. .000015 GOLD IN THE CONTACT AREA, .000100–.000200 MATTE TIN–LEAD ON THE SOLDER TAIL, ALL OVER .000050 NICKEL
6. .000015 GOLD IN THE CONTACT AREA, .000100–.000200 MATTE TIN ON THE SOLDER TAIL, ALL OVER .000050 NICKEL
7. HIGH TEMPERATURE CONFIGURATION
8. OBSOLETE PARTS: OBSOLETE CIS STREAMLINING PER D.RENAUD/D.SINISI
9. OBSOLETE

REMARKS	PLATING	C	B	A	NO OF POSN	ASSEMBLY PART NUMBER	PLATING	C	B	A	NO OF POSN	ASSEMBLY PART NUMBER
7	6	3.984	3.900	39	80	9–103326–0	5	3.984	3.900	39	80	9 ~~4–103326–0~~
7	6	3.884	3.800	38	78	8–103326–9	5	3.884	3.800	38	78	8 ~~3–103326–9~~
7	6	3.784	3.700	37	76	8–103326–8	5	3.784	3.700	37	76	8 ~~3–103326–8~~
7	6	3.684	3.600	36	74	8–103326–7	5	3.684	3.600	36	74	8 ~~3–103326–7~~
7	6	3.584	3.500	35	72	8–103326–6	5	3.584	3.500	35	72	8 ~~3–103326–6~~
7	6	3.484	3.400	34	70	8–103326–5	5	3.484	3.400	34	70	8 ~~3–103326–5~~
7	6	3.384	3.300	33	68	8–103326–4	5	3.384	3.300	33	68	8 ~~3–103326–4~~
7	6	3.284	3.200	32	66	8–103326–3	5	3.284	3.200	32	66	8 ~~3–103326–3~~
7	6	3.184	3.100	31	64	8–103326–2	5	3.184	3.100	31	64	8 ~~3–103326–2~~
7	6	3.084	3.000	30	62	8–103326–1	5	3.084	3.000	30	62	8 ~~3–103326–1~~
7	6	2.984	2.900	29	60	8–103326–0	5	2.984	2.900	29	60	8 ~~3–103326–0~~
7	6	2.884	2.800	28	58	7–103326–9	5	2.884	2.800	28	58	8 ~~2–103326–9~~
7	6	2.784	2.700	27	56	7–103326–8	5	2.784	2.700	27	56	8 ~~2–103326–8~~
7	6	2.684	2.600	26	54	7–103326–7	5	2.684	2.600	26	54	8 ~~2–103326–7~~
7	6	2.584	2.500	25	52	7–103326–6	5	2.584	2.500	25	52	8 ~~2–103326–6~~
7	6	2.484	2.400	24	50	7–103326–5	5	2.484	2.400	24	50	8 ~~2–103326–5~~
7	6	2.384	2.300	23	48	7–103326–4	5	2.384	2.300	23	48	8 ~~2–103326–4~~
7	6	2.284	2.200	22	46	7–103326–3	5	2.284	2.200	22	46	8 ~~2–103326–3~~
7	6	2.184	2.100	21	44	7–103326–2	5	2.184	2.100	21	44	8 ~~2–103326–2~~
7	6	2.084	2.000	20	42	7–103326–1	5	2.084	2.000	20	42	8 ~~2–103326–1~~
7	6	1.984	1.900	19	40	7–103326–0	5	1.984	1.900	19	40	9 ~~2–103326–0~~
7	6	1.884	1.800	18	38	6–103326–9	5	1.884	1.800	18	38	8 ~~1–103326–9~~
7	6	1.784	1.700	17	36	6–103326–8	5	1.784	1.700	17	36	8 ~~1–103326–8~~
7	6	1.684	1.600	16	34	6–103326–7	5	1.684	1.600	16	34	8 ~~1–103326–7~~
7	6	1.584	1.500	15	32	6–103326–6	5	1.584	1.500	15	32	8 ~~1–103326–6~~
7	6	1.484	1.400	14	30	6–103326–5	5	1.484	1.400	14	30	8 ~~1–103326–5~~
7	6	1.384	1.300	13	28	6–103326–4	5	1.384	1.300	13	28	8 ~~1–103326–4~~
7	6	1.284	1.200	12	26	6–103326–3	5	1.284	1.200	12	26	9 ~~1–103326–3~~
7	6	1.184	1.100	11	24	6–103326–2	5	1.184	1.100	11	24	8 ~~1–103326–2~~
7	6	1.084	1.000	10	22	6–103326–1	5	1.084	1.000	10	22	8 ~~1–103326–1~~
7	6	.984	.900	9	20	6–103326–0	5	.984	.900	9	20	8 ~~1–103326–0~~
7	6	.884	.800	8	18	5–103326–9	5	.884	.800	8	18	8 ~~103326–9~~
7	6	.784	.700	7	16	5–103326–8	5	.784	.700	7	16	9 ~~103326–8~~
7	6	.684	.600	6	14	5–103326–7	5	.684	.600	6	14	9 ~~103326–7~~
7	6	.584	.500	5	12	5–103326–6	5	.584	.500	5	12	9 ~~103326–6~~
7	6	.484	.400	4	10	5–103326–5	5	.484	.400	4	10	9 ~~103326–5~~
7	6	.384	.300	3	8	5–103326–4	5	.384	.300	3	8	8 ~~103326–4~~
7	6	.284	.200	2	6	5–103326–3	5	.284	.200	2	6	8 ~~103326–3~~
7	6	.184	.100	1	4	5–103326–2	5	.184	.100	1	4	8 ~~103326–2~~
7	6	.084			2	5–103326–1	5	.084			2	8 ~~103326–1~~

THIS DRAWING IS A CONTROLLED DOCUMENT.

DIMENSIONS: INCHES

TOLERANCES UNLESS OTHERWISE SPECIFIED:
0 PLC ± –
1 PLC ± –
2 PLC ± –
3 PLC ± –
4 PLC ± –
ANGLES ± –

MATERIAL –

FINISH SEE TABLE

DWN H. MOLL 23–10–87
CHK T. CLARK 23–10–87
APVD T. CLARK 29–10–87
PRODUCT SPEC —
APPLICATION SPEC —
WEIGHT —

TE Connectivity Ltd.

NAME
HEADER ASSY, MOD II, BREAKAWAY, DR, .100X.100 C/L, RA, WITH .025 SQ POSTS

SIZE	CAGE CODE	DRAWING NO	RESTRICTED TO
A2	00779	C-103326	—

CUSTOMER DRAWING | SCALE 1:1 | SHEET 2 OF 2 | REV H3

103326

Unikeyic Electronics

Global Electronic Components Distributor

Click to view pricing, inventory, delivery, and lifecycle information:

TE Connectivity:

2834055-1 1-794222-0 1393431-1 2005330-1 SBCHE154R7K U5254-000005-030PA 175977-2 2380312-2
2-292161-3 3-1393225-0 917696-1 TE50BR39J 1903112-2 CPF0402B37K4E1 SMW73R0JT 141991-2
RH73H2A40MKTN SBCHE64R7K 1-962915-1 2310537-1 3430B2F51RTDF 3631B101LL 650075-000
MPT100C18RF ROX05SJ18R 1743455-2 1969656-1 2377783-2 936348-1 CRGCQ2010J3K3