


THIS DRAWING IS UNPUBLISHED. RELEASED FOR PUBLICATION 2012
© COPYRIGHT 2012 TE Connectivity ALL RIGHTS RESERVED.

REVISIONS					
P	LTR	DESCRIPTION	DATE	DWN	APVD
	G3	Drawing update, ECR-15-002210	11FEB2015	GB	V
	G4	ERC-16-009474	21JUL2016	LSz	GB
	G5	OBSOLETED VARIANT 826883-9	03JUN2022	KMD	SCK
	G6	REVISED PER ECR-23-194789	11AUG2025	RK	DJ

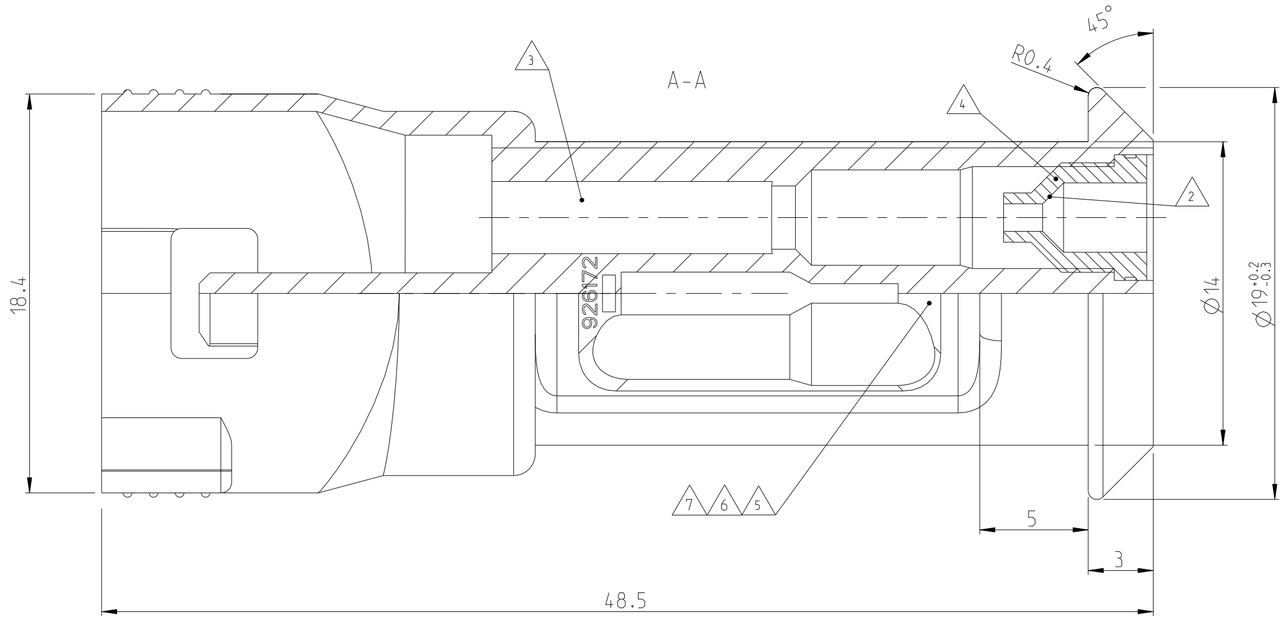

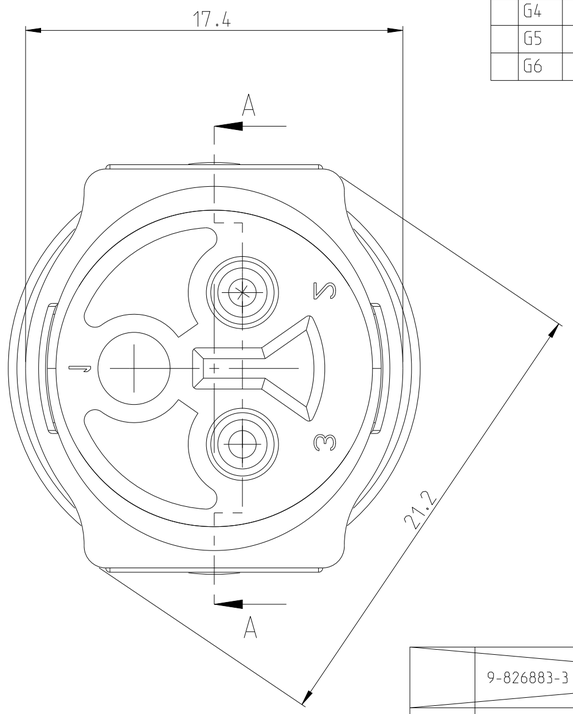

2:1

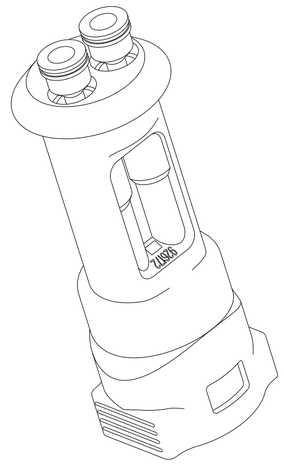

		9-826883-3	~~826764-1~~	2	SEAL 10	~~NEOPRENE~~	~~GREY~~
			~~926172-9~~	1	2 POS. PIN-HOUSING	~~PA 6.6 GFV 13~~	~~GREEN~~
		9-826883-2	826764-3	2	SEAL 11	NEOPRENE	BLACK
			926172-8	1	2 POS. PIN-HOUSING	PA 6.6 GFV 13	BLUE
OBSOLETE		9-826883-1	~~826764-3~~	2	SEAL 11	~~NEOPRENE~~	~~BALCK~~
			~~926172-7~~	1	2 POS. PIN-HOUSING	~~PA 6.6 GFV 13~~	~~NATURAL~~
OBSOLETE		826883-9	~~826764-1~~	2	SEAL 10	~~NEOPRENE~~	~~GREY~~
			~~926172-7~~	1	2 POS. PIN-HOUSING	~~PA 6.6 GFV 13~~	~~NATURAL~~
OBSOLETE	7	826883-8	~~826764-3~~	2	SEAL 11	~~NEOPRENE~~	~~BLACK~~
			~~926172-6~~	1	2 POS. PIN-HOUSING	~~PA 6.6 GFV 13~~	~~BLACK~~
OBSOLETE	6	826883-7	~~826764-3~~	2	SEAL 11	~~NEOPRENE~~	~~BLACK~~
			~~926172-5~~	1	2 POS. PIN-HOUSING	~~PA 6.6 GFV 13~~	~~YELLOW~~
		826883-6	826764-3	2	SEAL 11	NEOPRENE	BLACK
			926172-3	1	2 POS. PIN-HOUSING	PA 6.6 GFV 13	YELLOW
	5	826883-5	826764-3	2	SEAL 11	NEOPRENE	BLACK
			926172-4	1	2 POS. PIN-HOUSING	PA 6.6 GFV 13	BLACK
		826883-4	826764-1	2	SEAL 10	NEOPRENE	GREY
			926172-3	1	2 POS. PIN-HOUSING	PA 6.6 GFV 13	YELLOW
OBSOLETE		826883-3	~~826764-1~~	2	SEAL 10	~~NEOPRENE~~	~~GREY~~
			~~926172-2~~	1	2 POS. PIN-HOUSING	~~PA 6.6 GFV 13~~	~~RED~~
		826883-2	826764-3	2	SEAL 11	NEOPRENE	BLACK
			926172-1	1	2 POS. PIN-HOUSING	PA 6.6 GFV 13	BLACK
		826883-1	826764-1	2	SEAL 10	NEOPRENE	GREY
			926172-1	1	2 POS. PIN-HOUSING	PA 6.6 GFV 13	BLACK
NOTE		TEC PART-NO.	TEC-NO.	QU.	DESCRIPTION	MATERIAL	COLOUR

G5

Bemerkungen / Notes:

1. Teile in Lupolenbeutel luftdicht verpackt (500/1000 Sctk.)
   Parts must be airtight packaged in bags of lupolen (500/1000 pieces)

2 Geschmiert mit Gleitmittel Hellerine (Fa. Hellermanntyton)
direkt vor dem Einsetzen des Kontaktes
Lubricated with Hellerine 625 (Hellermanntyton) right before contact insertion

3 Kammer für Stiftkontackt CIC. C1-2 od. Type III
Cavity for pin contact CIC. C1-2 or Type III

4 Dichtungstülle für Litzenleitung mit
Isolationsdurchmesser von 2.3-3.0mm
Seal for wire with isolationdiameter 2.3 - 3.0 mm 10

Dichtungstülle für Litzenleitung mit
Isolationsdurchmesser von 1.3-2.3 mm
Seal for wire with isolationdiameter 1.3 - 2.3 mm 11

5 VW Audi logo, no. : 443 971 963
GERMANY

6 BMW 1 373 199

7 BMW 1 373 197

ACHTUNG !
Eine einwandfreie Funktion dieser Stecker
kann nur bei Verwendung von Original-TEC
-Teilen und genaur Einhaltung der Ver-
arbeitungsvor - schriften garantiert werden.

CAUTION !
A faultless operation of this connectors
can be guaranteed only if original TEC
parts are used and exact observance
of processing specifications.

-1 wie gezeichnet
AS SHOWN

THIS DRAWING IS A CONTROLLED DOCUMENT.

DIMENSIONS: mm

TOLERANCES UNLESS OTHERWISE SPECIFIED:
0 PLC ±-
1 PLC ±- ±0.2mm
2 PLC ±-
3 PLC ±-
4 PLC ±-
ANGLES ±1°

MATERIAL -
FINISH -

DWN Wendling 03JUN1980
CHK -
APVD Adamski 03JUL1980
PRODUCT SPEC -
APPLICATION SPEC -
WEIGHT -

TE Connectivity

NAME 2 pol. Econoseal Serie E
Stiftgehaeuse assembliert
-

SIZE	CAGE CODE	DRAWING NO	RESTRICTED TO
A2	00779	C-826883	-

Customer Drawing | SCALE 5:1 | SHEET 1 OF 1 | REV G6