


© – TE Connectivity. All Rights Reserved.


REVISIONS 変更					
P	LTR	DESCRIPTION	DATE	DWN	APVD
	D5	REVISED ECR-23-185274	14SEP2023	AG	RK

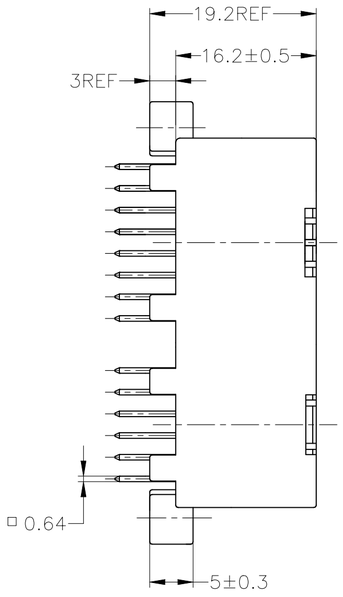

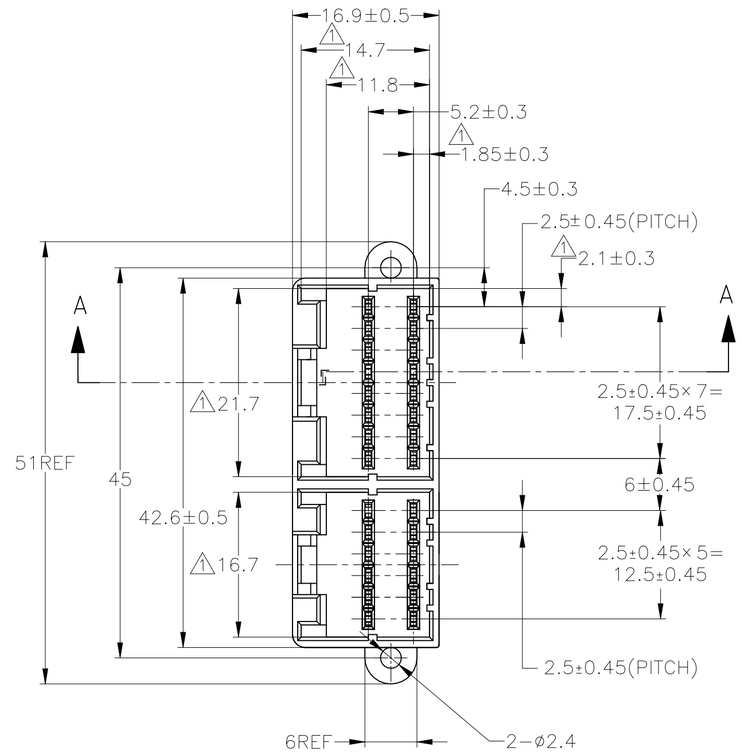


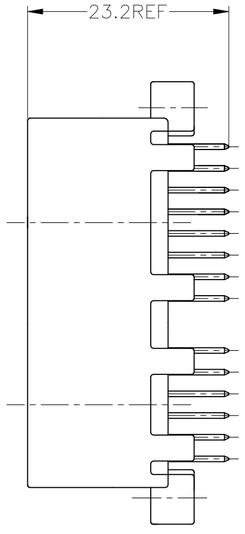

プリント基板取付穴寸法
(MOUNTING DIMENSIONS FOR P.C.BOARD)
(公差：±0.1)
(TOLERANCE: ±0.1)

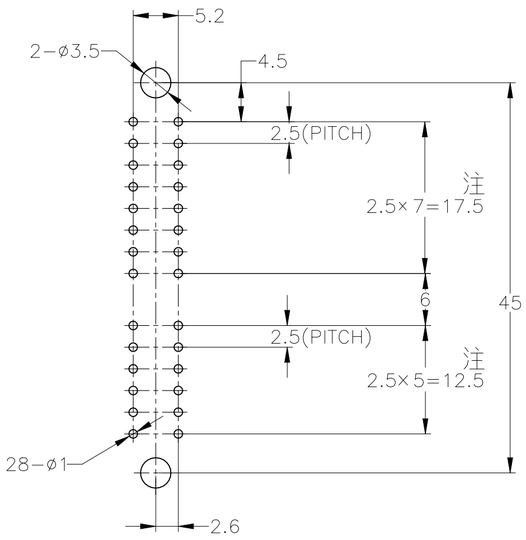

注、 公差は累積しない事
(NON ACCUMULATE PITCH TOLERANCE)

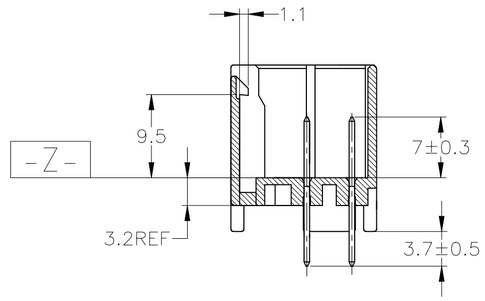

断面 A-A
(SECT.A-A)

⚠TO BE MEASURED WITHIN 2mm FROM -Z-
2. APPLICABLE P.C.BOARD THICKNESS; 1.6mm
3. THE MATING COUNTERPART PART NUMBER; 174045,174046
4. RECOMMENDED MOUNTING SCREW; 3mmDIA, 6mmLENGTH
TAPPING SCREW SPECIFIED IN JIS B1115,B1122.
(TIGHTENING TORQUE;0.8N-M MAX.)

⚠ -Z- 面より2mmの範囲で測定
2. 適用プリント基板厚；1.6mm
3. 嵌合相手ハウジング型番；174045,174046
4. 推奨取付ネジ；JIS B115,B1122 タッピンネジ、ナベ2種
呼び径3、長さ6 mm (締付けトルク0.8N-M以下)

OBSOLETE	~~SELECTIVE-TIN~~	~~PRE-TIN~~	~~BLACK~~	~~2-174979-2~~
OBSOLETE	~~PRE-TIN~~		~~BLUE~~	~~174979-5~~
	PRE-TIN		GREEN	174979-4
	PRE-TIN		BLACK	174979-2
OBSOLETE	~~SELECTIVE-TIN (MATTE)~~	~~SELECTIVE-TIN (BRIGHT)~~	~~BLACK~~	~~174979-1~~
	SOLDERING SIDE 半田付け部	CONTACT SIDE 接触部側	COLOR 色	PART NUMBER 製品型番
	CONTACT FINISH コンタクト仕上			

THIS DRAWING IS A CONTROLLED DOCUMENT.

DIMENSIONS: 単位： 耗 mm

TOLERANCES UNLESS OTHERWISE SPECIFIED: 一般公差

0 PLC	±	–
1 PLC	±	–
2 PLC	±	–
3 PLC	±	–
4 PLC	±	–
ANGLES	±	–

TOLERANCES UNLESS OTHERWISE SPECIFIED: 一般公差

10₂	:	±0.2
30₂	>10 :	±0.25
100₂	>30 :	±0.3
ANGLE	:	±3°

MATERIAL 材料: HOUSING; PBT / CONTACT; BRASS

FINISH 仕上: –

DWN	M.SUGAWARA	05JUL2006
CHK	T.SHINOHARA	05JUL2006
APVD	K.BETSUI	05JUL2006

PRODUCT SPEC 製品規格: —

APPLICATION SPEC 取付適用規格: —

WEIGHT: 0.000000

CUSTOMER DRAWING

TE Connectivity

NAME 名称: 28POS CAP HOUSING ASSY
040 SERIES MULTI-LOCK I/O CONN
VERTICAL TYPE

SIZE	CAGE CODE	DRAWING NO 番号	RESTRICTED TO
A2	00779	C-174979	—

SCALE 尺度 2:1 | SHEET 1 OF 1 | REV D5

174979