

THIS DRAWING IS UNPUBLISHED. RELEASED FOR PUBLICATION 2012
© COPYRIGHT 2012 Tyco Electronics AMP GmbH ALL RIGHTS RESERVED.

SUGGESTED MATING TAB

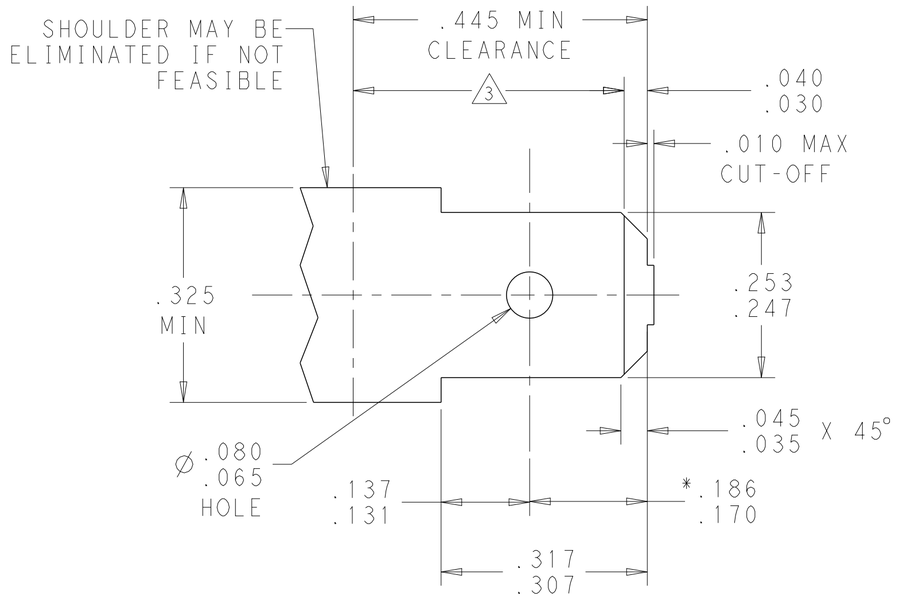


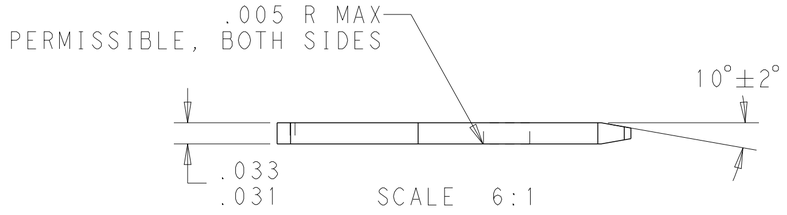

1 MATL: 1/2H BRASS OR NICKEL PL STEEL
2 NO BURRS PERMISSBLE AT HOLE

3 MUST BE FLAT WITHIN .003 OVER THIS LENGTH


4 TIN PLATING IS REQUIRED ON BRASS WHEN TERMINAL TEMP IS OVER 225° F.
5 HOLE MUST BE SYMMETRICAL ABOUT TAB CENTERLINE WITHIN .003
* TO BE USED ONLY WHEN SHOULDER IS ELIMINATED.

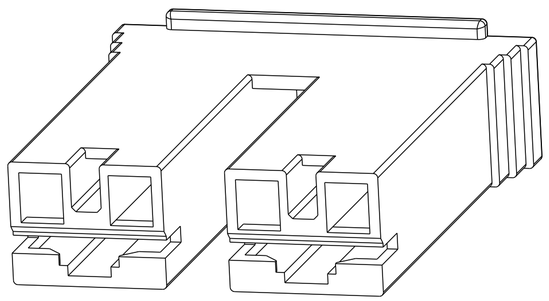



LOC	DIST
-	-


REVISIONS

P	LTR	DESCRIPTION	DATE	DWN	APVD
	A7	REVISED PER ECR-18-006473	18SEP2018	BDA	DS
	A8	REVISED PER ECR-20-005966	01OCT2020	SS	EW
	A9	REVISED PER ECR-20-101046	09DEC2020	MK	EW

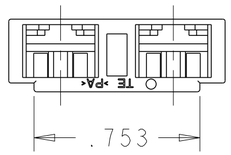

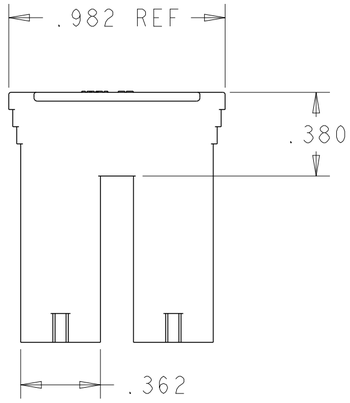

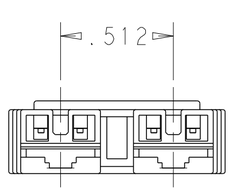

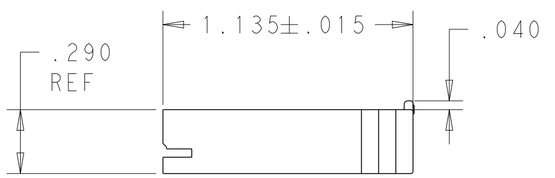

1 FOR USE WITH MKII POSITIVE LOCK, LOW INSERTION FORCE FASTON RECEPTACLES AND MOST BUDGET FASTON RECEPTACLES.

	COLOR	MATERIAL	PART NO.
	NATURAL	PA 66	3-1969453-1
	BLACK	PA 66/6	1969453-8
	YELLOW	PA 66/6	1969453-6
OBSOLETE	~~BLUE~~	~~66 NYLON~~	~~1969453-5~~
	RED	PA 66/6	1-1969453-2
SUPERSEDED BY 3-1969453-1	NATURAL	66 NYLON V0	~~1-1969453-1~~
	NATURAL (WHITE)	PA 66/6	1969453-1

THIS DRAWING IS A CONTROLLED DOCUMENT.

DIMENSIONS: INCHES

TOLERANCES UNLESS OTHERWISE SPECIFIED:
0 PLC ±-
1 PLC ±.1
2 PLC ±.02
3 PLC ±.010
4 PLC ±.0005
ANGLES ±-

MATERIAL: SEE TABLE
FINISH: -

DWN JR RUTH 04AUG11
CHK KURT RANDOLPH 04AUG11
APVD KURT RANDOLPH 04AUG11
PRODUCT SPEC -
APPLICATION SPEC -
WEIGHT -

TE Connectivity

NAME HOUSING, RECPT, POSITIVE-LOCK AND STANDARD FASTON, .250 SERIES MKII
-

SIZE	CAGE CODE	DRAWING NO	RESTRICTED TO
A2	00779	C-1969453	

CUSTOMER DRAWING | SCALE 8:1 | SHEET 1 OF 1 | REV A9