



© 2021 TE Connectivity. All Rights Reserved.


REVISIONS					
P	LTR	DESCRIPTION	DATE	DWN	APVD
	A1	REVISED PER ECO-10-024403	01DEC2010	HMR	CR
	A2	1986663-3 MADE OBSOLETE	27DEC2021	SCB	PS

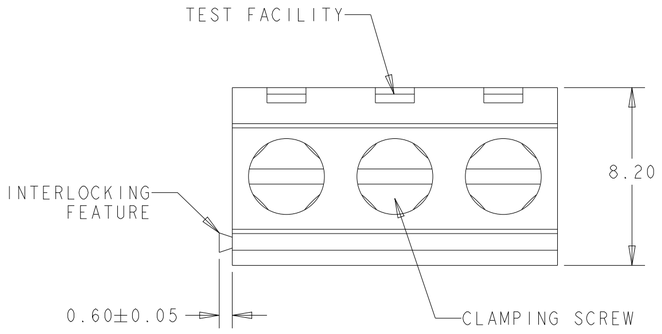

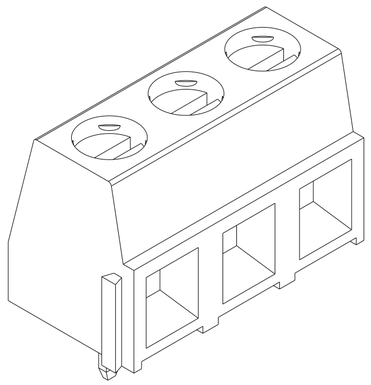


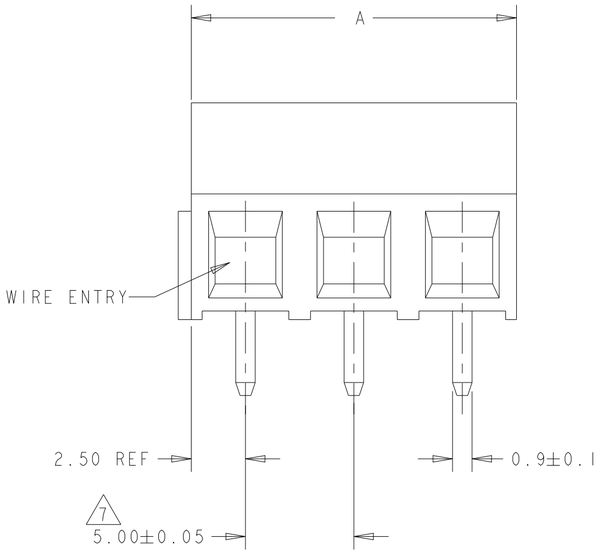

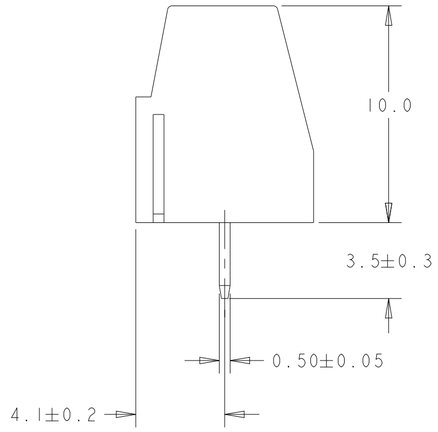

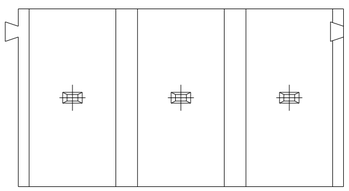

1. MATERIAL AND FINISH
   HOUSING: PA 6-6, U; 94V-O RATED, COLOR: BLACK.
   CLAMP: BRASS, NICKEL PLATED.
   TERMINAL: BRASS, TIN PLATED.
   CLAMPING SCREW: M3, BRASS, NICKEL PLATED.
2. SUITABLE FOR 1.6-2.4mm PC BOARD THICKNESS.
3. END-TO-END STACKABLE W/INTERLOCK WITHOUT LOSS OF CENTERLINE SPACING.
4. WIRE SIZE RANGE: 16-30 AWG
5. RECOGNIZED UNDER THE COMPONENT PROGRAM OF UNDERWRITERS LABORATORIES INC. FILE No E60677.
6. IMQ CERTIFICATE WITH SURVEILLANCE IN CONFORMITY WITH IEC 998-1/998-1-1.
7. NOT CUMULATIVE TOLERANCE.

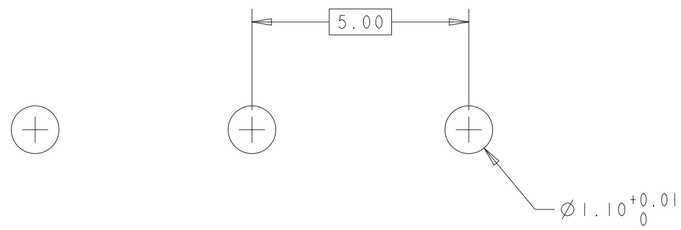

RECOMMENDED PC BOARD LAYOUT

	A	NO OF POSN	PART NUMBER
	30	6	1986663-6
OBSOLETE	~~15~~	~~3~~	~~1986663-3~~

THIS DRAWING IS A CONTROLLED DOCUMENT.	DWN RAGHAVENDRA 11NOV2010	TE Connectivity	
DIMENSIONS: mm	CHK C.RICHARD 11NOV2010	NAME TERMI-BLOK PCB MOUNT 90 3P	
TOLERANCES UNLESS OTHERWISE SPECIFIED: 0 PLC ±- 1 PLC ±0.2 2 PLC ±0.15 3 PLC ±0.000 4 PLC ±0.0000 ANGLES ±2°	APVD C.RICHARD 11NOV2010	- -	
	PRODUCT SPEC -	SIZE A2 / CAGE CODE 00779 / DRAWING NO C-1986663	RESTRICTED TO -
MATERIAL 1	APPLICATION SPEC -		
FINISH -	WEIGHT -	CUSTOMER DRAWING	SCALE 10:1 / SHEET 1 OF 1 / REV A2