
~~THIS DRAWING IS UNPUBLISHED.~~ RELEASED FOR PUBLICATION -


© COPYRIGHT - - ALL RIGHTS RESERVED.


LOC	DIST
AP	-


REVISIONS

P	LTR	DESCRIPTION	DATE	DWN	APVD
	A5	REV. BY ECO 18-014120	26SEP2018	HC	WLS
	B	REVISED PER ECO-19-015154	08OCT2019	WLS	WLS
	C	REVISED PER ECN-24-278298	02AUG2024	WLS	RE
	C1	REVISED PER ECR-24-228741	13NOV2025	AG	RE

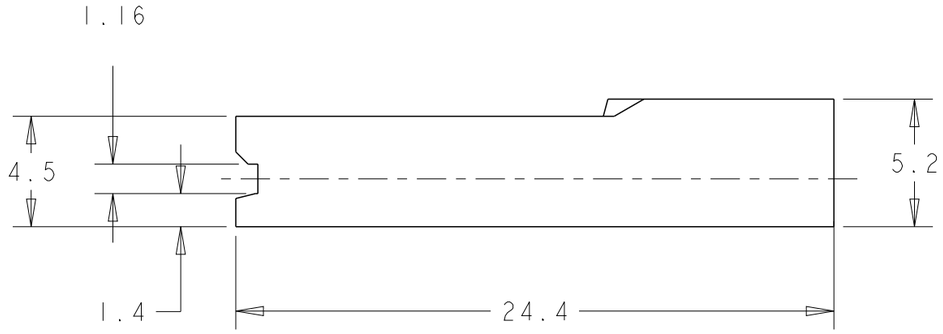

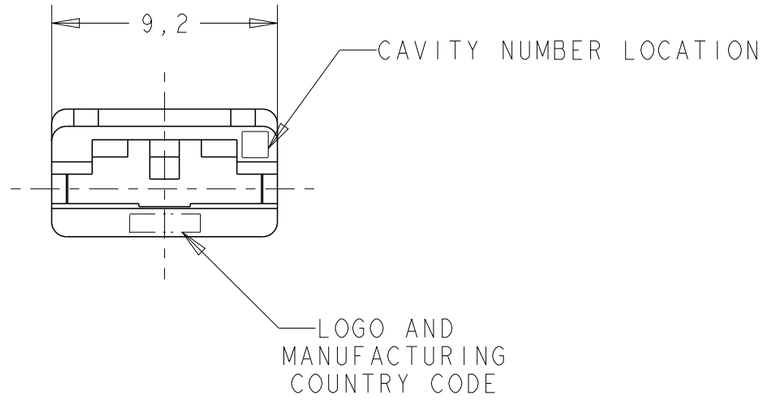

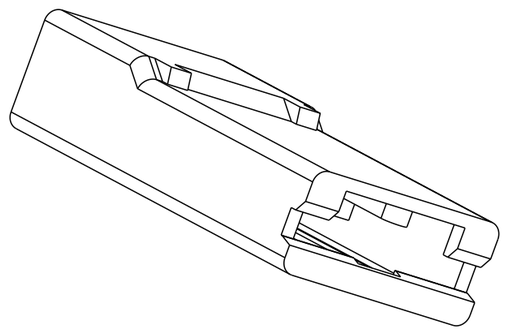

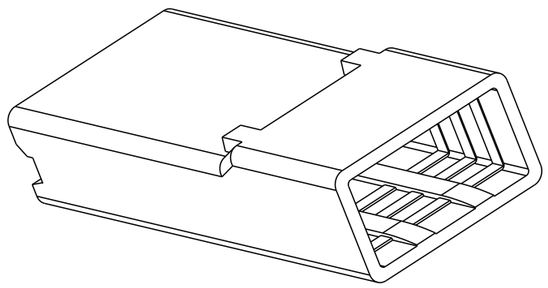

COLOR	MATERIAL	PART NUMBER
BLACK	PA66 UL94-HB - HEAT STABILIZED	2-2133346-0
BLACK	PA 6.6 UL94-V2	1-2133346-4
~~YELLOW~~ OBSOLETE		~~1-2133346-3~~
~~BLUE~~ OBSOLETE		~~1-2133346-2~~
RED		1-2133346-1
NATURAL		1-2133346-0

THIS DRAWING IS A CONTROLLED DOCUMENT.

DIMENSIONS: mm

TOLERANCES UNLESS OTHERWISE SPECIFIED:

0 PLC	±-
1 PLC	±0,3
2 PLC	±0,3
3 PLC	±-
4 PLC	±-
ANGLES	±1°

MATERIAL SEE TABLE

FINISH -

DWN H.C.CANTERI 23MAI2011

CHK W.L.STEFANI 25MAI2011

APVD -

PRODUCT SPEC 108-22033

APPLICATION SPEC -

WEIGHT -

TE Connectivity

NAME POST INSULATION FASTON 6.35 MM HSG

SIZE	CAGE CODE	DRAWING NO	RESTRICTED TO
A3	-	C-2133346	-

Customer Drawing

SCALE 4:1 SHEET 1 OF 1 REV C1